DocuSign Envelope ID: 8D9DD5CE-C82A-448C-BE92-69EF089A271B

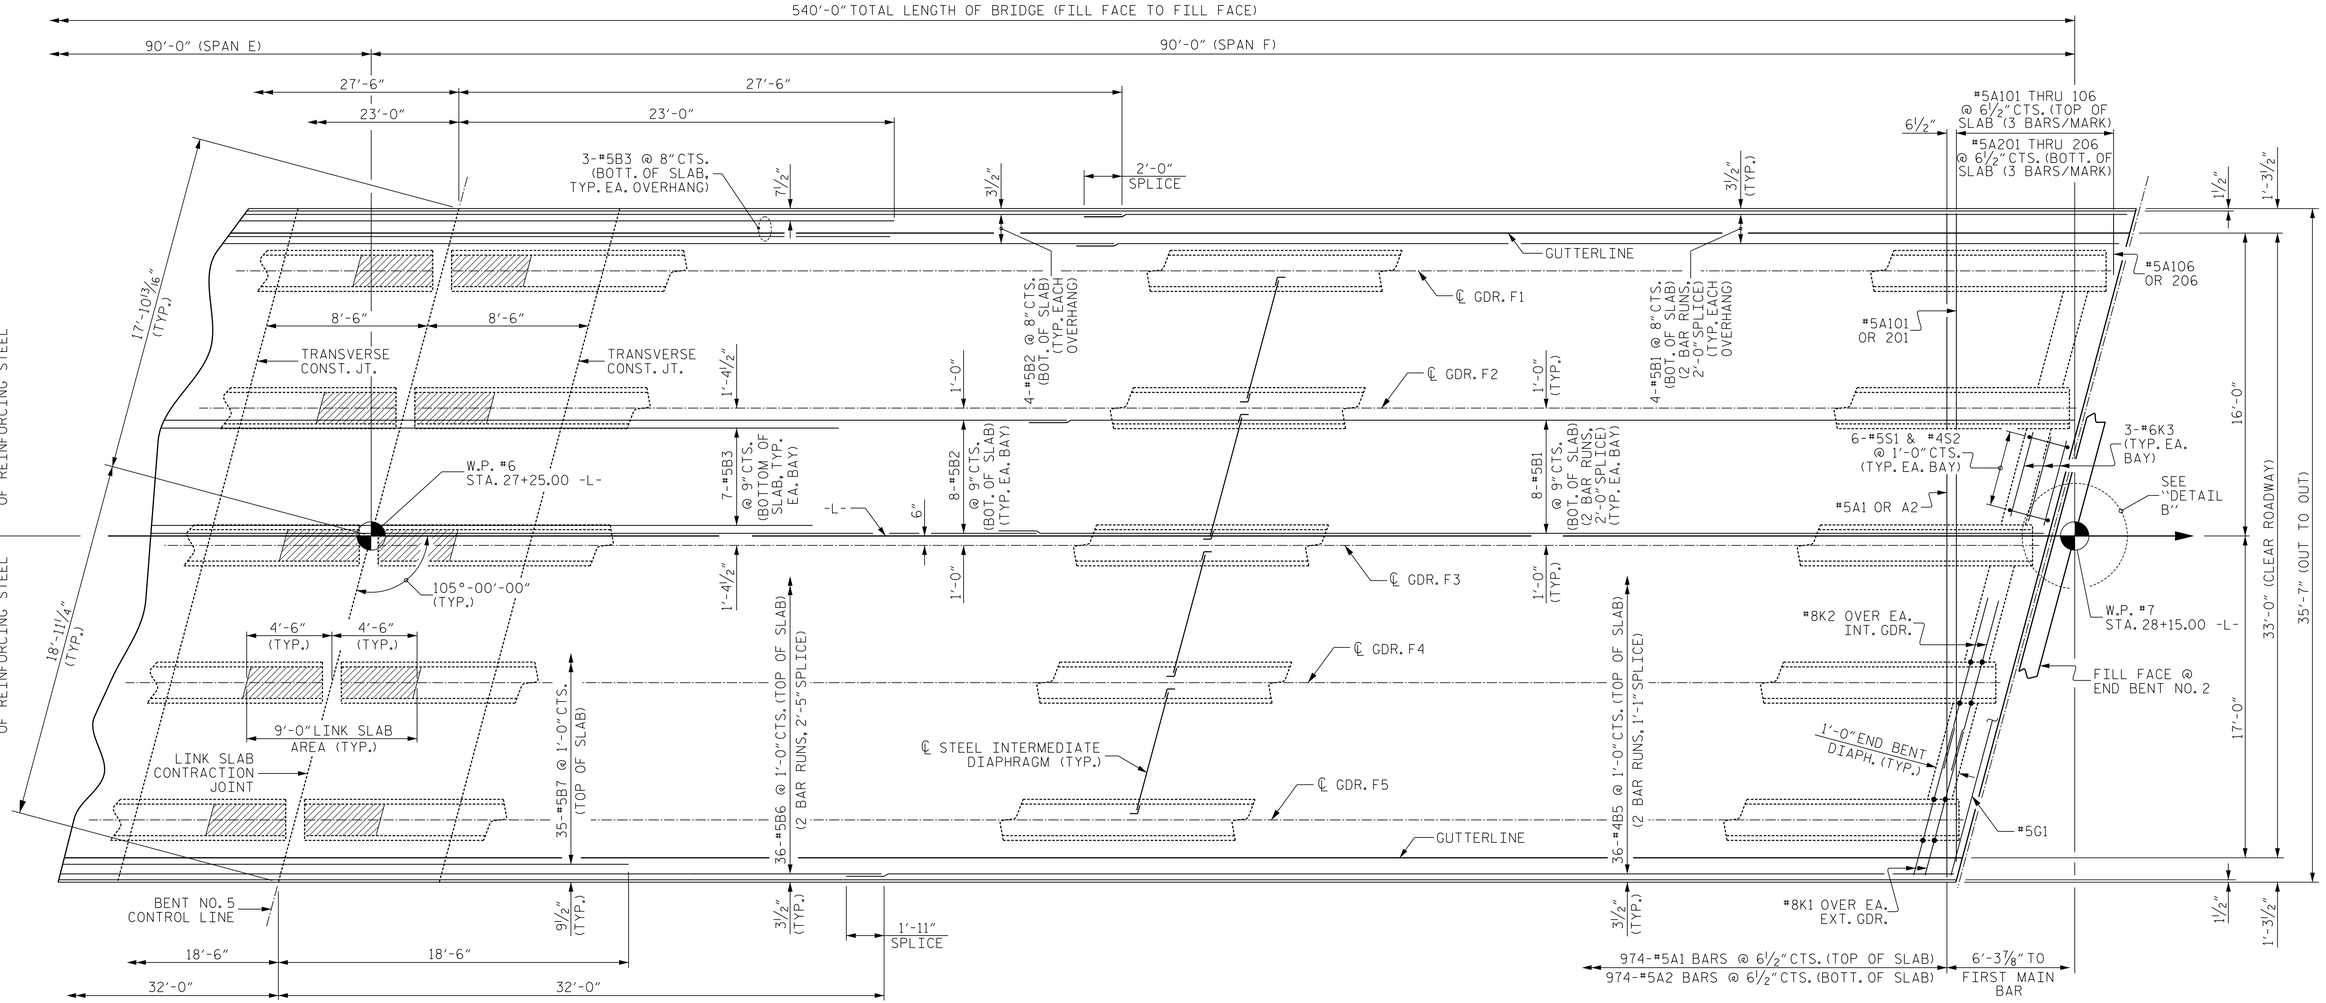

PLAN OF SPAN F

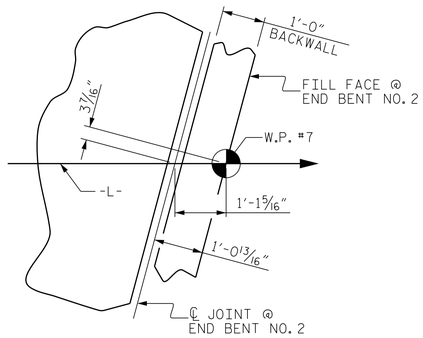

DETAIL B

PROJECT NO. B-4926

LENOIR COUNTY

STATION: 25+45.00 -L-

SHEET 6 OF 6

STATE OF NORTH CAROLINA
DEPARTMENT OF TRANSPORTATION
RALEIGH

SUPERSTRUCTURE

PLAN OF SPAN F

NORTH CAROLINA PROFESSIONAL ENGINEER SEAL 042800 PATRICK R. GALLAGHER REGISTERED PROFESSIONAL ENGINEER
Signed by: Patrick Gallagher
9/7/2023

DOCUMENT NOT CONSIDERED FINAL UNLESS ALL SIGNATURES COMPLETED

Johnson, Mirmiran, & Thompson Inc.
4700 Falls of Neuse Rd, Suite 100,
Raleigh, NC, 27609
License No: C-3097

REVISIONS						SHEET NO.
NO.	BY:	DATE:	NO.	BY:	DATE:	S1-16
1			3			TOTAL SHEETS
2			4			49

DWN. BY: WDC	DATE: 03/2023
CHKD. BY: PRG	DATE: 03/2023
DES. EGR. OF RECORD: PRG	DATE: 03/2023

w/drafter
DGN: V:\NCStructure\03747-01 - B-4926 Lenoir 20 &3A\Structures\Lenoir 20\Plans\401_031_B4926_SMU_FS06_016.dgn
TIME: 8:53 PM on Wednesday, September 06, 2023