DocuSign Envelope ID: 8D9DD5CE-C82A-448C-BE92-69EF089A271B

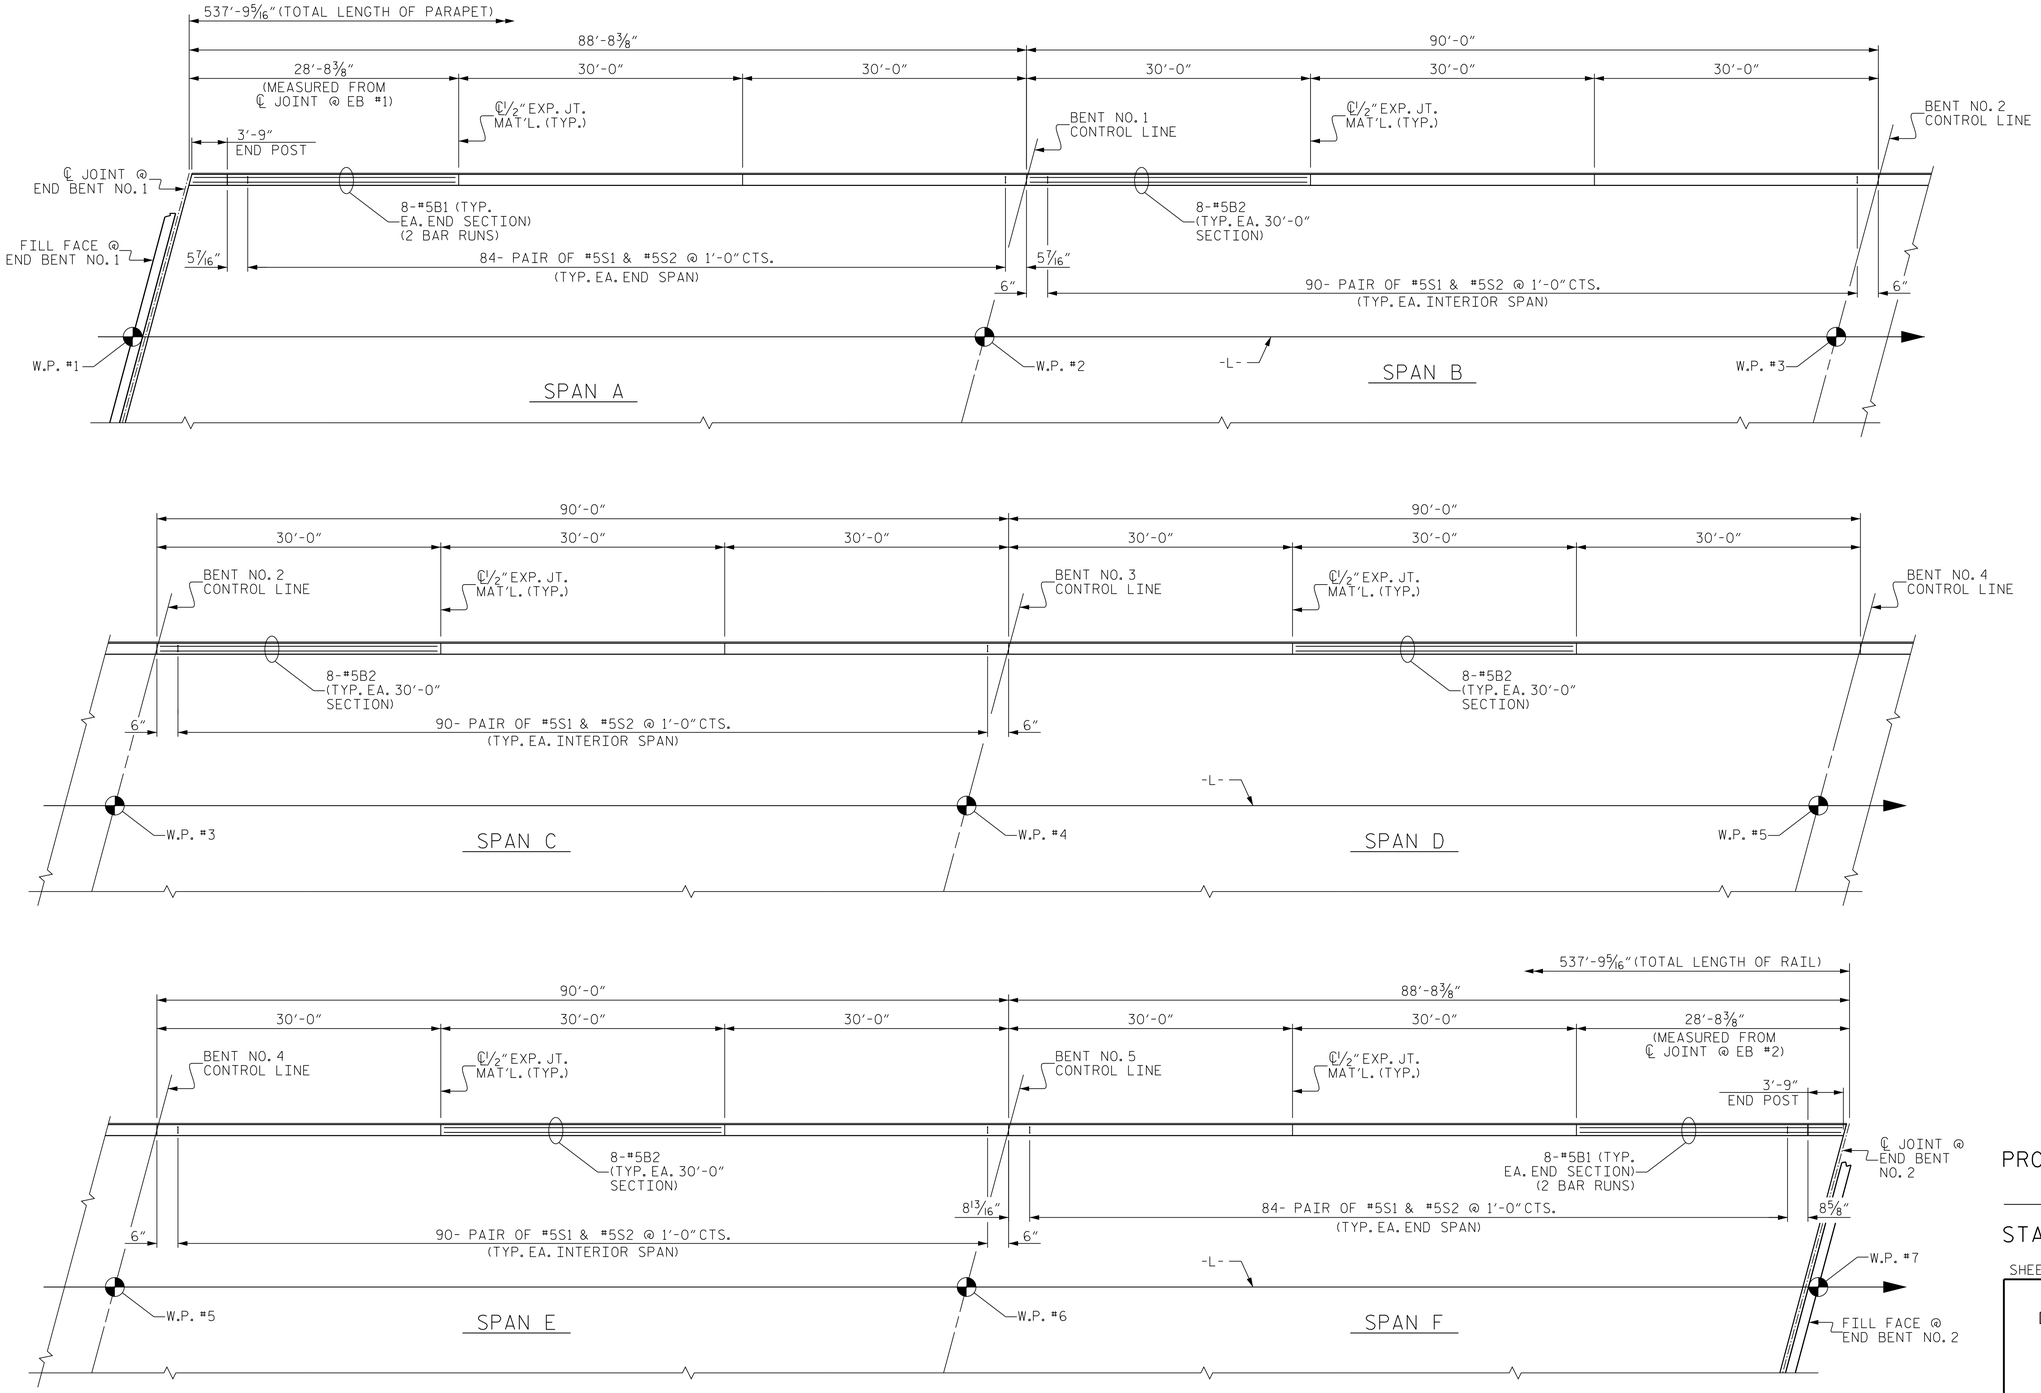

PLAN OF PARAPET

(LEFT SIDE SHOWN, RIGHT SIDE SIMILAR)

DOCUMENT NOT CONSIDERED FINAL UNLESS ALL SIGNATURES COMPLETED

Johnson, Mirmiran, & Thompson Inc.
4700 Falls of Neuse Rd, Suite 100,
Raleigh, NC, 27609
License No: C-3097

NORTH CAROLINA PROFESSIONAL ENGINEER SEAL 042890 PATRICK R. GALLAGHER
Docu Signed by: Patrick Gallagher
9/7/2023

PROJECT NO. B-4926

LENOIR COUNTY

STATION: 25+45.00 -L-

SHEET 1 OF 2

STATE OF NORTH CAROLINA
DEPARTMENT OF TRANSPORTATION
RALEIGH

SUPERSTRUCTURE

CONCRETE PARAPET AND END POST DETAILS

REVISIONS						SHEET NO.
NO.	BY:	DATE:	NO.	BY:	DATE:	S1-27
1			3			TOTAL SHEETS
2			4			49

DWN. BY: WDC	DATE: 03/2023
CHKD. BY: PRG	DATE: 03/2023
DES. EGR. OF RECORD: PRG	DATE: 03/2023

wdcrutcher
DGN: V:\WS\Structures\03141-01 - B-4926 Lenoir 20 &34\Structures\Lenoir 20\Plans\401_053_B4926_SMU_PARR_027.dgn
TIME: 04:53 PM on Wednesday, September 06, 2023