DocuSign Envelope ID: EC5EA355-B15B-4D12-8B1C-712F880B1CC6

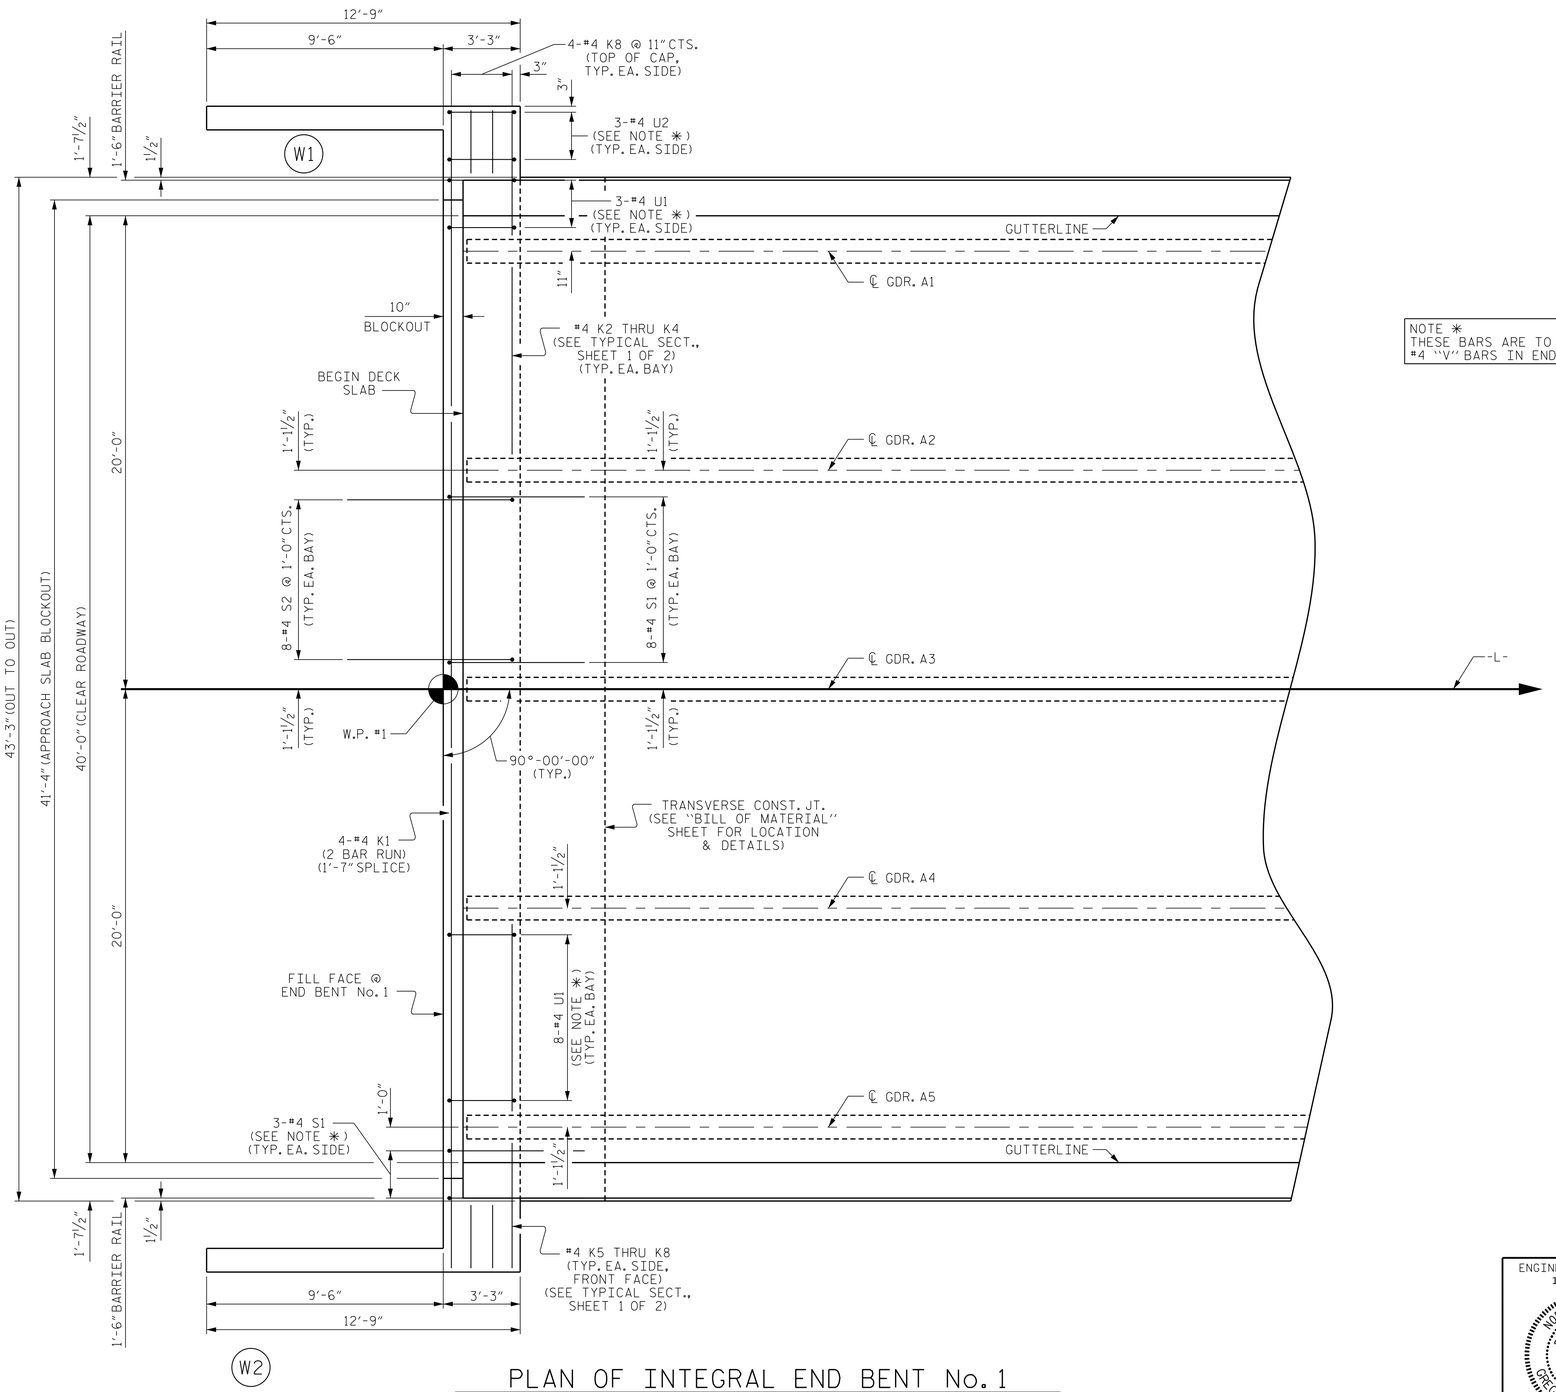

NOTE ✱
THESE BARS ARE TO MATCH #4 "V" BARS IN END BENT

PLAN OF INTEGRAL END BENT No. 1

(END BENT No. 2 SIMILAR BY ROTATION.)

PROJECT NO. BR-0062

ANSON COUNTY

STATION: 18+07.50 -L-

SHEET 4 OF 4

ENGINEER OF RECORD
1/22/2024

NORTH CAROLINA PROFESSIONAL SEAL 37400 ENGINEER GREGORY M. GILLAND

Designed by: Gregory M. Gilland

WITHERS ETHERILL ENGINEERING

1223 Jones Franklin Rd.
Raleigh, N.C. 27606
Bus: 919 851 8077
Fax: 919 851 8107
LICENSE NO. F-0377

STATE OF NORTH CAROLINA
DEPARTMENT OF TRANSPORTATION
RALEIGH

SUPERSTRUCTURE

PLAN OF SPAN DETAILS

REVISIONS						SHEET NO.
NO.	BY:	DATE:	NO.	BY:	DATE:	S-11
1			3			TOTAL SHEETS
2			4			35

DRAWN BY : D. HODGE DATE : 4/23
CHECKED BY : G. GILLAND DATE : 5/23

DOCUMENT NOT CONSIDERED FINAL UNLESS ALL SIGNATURES COMPLETED

P:\2020\20130.01_BR-0062\Structures\DGN\BR-0062_SD_PS_030014.dgn
1/19/2024 8:52:19 AM