REVISIONS

NOTE: PLACE TEMPORARY ROCK SEDIMENT DAMS, TYPE B (DRAINAGE DITCH) AND ROCK INLET CHECKS TYPE A AT DRAINAGE DITCH.

NOTE: UTILIZE FABRIC INSERT INLET PROTECTION DEVICES IN LOCATIONS PER ROCK SEDIMENTATION TYPES AS DESIGNED PER DITCH ALIGNMENT TO REDUCE THE RUNOFF OFFS TO 1 MAPTC.

PROJECT REFERENCE NO.	SHEET NO.
I-2513AA/AB	EC-10/CONST.10
R/W SHEET NO.	

NV5 ENGINEERS & CONSULTANTS, INC.
7000 E. INDEPENDENCE BLVD. STE 100
CHARLOTTE, NC 28227
P: 704.537.7300
www.NV5.com
NC License # F-1333

NORTH

EVERONE AND DIVERSIONS SHOWN ON EROSION CONTROL CONSTRUCTION SHEET 10

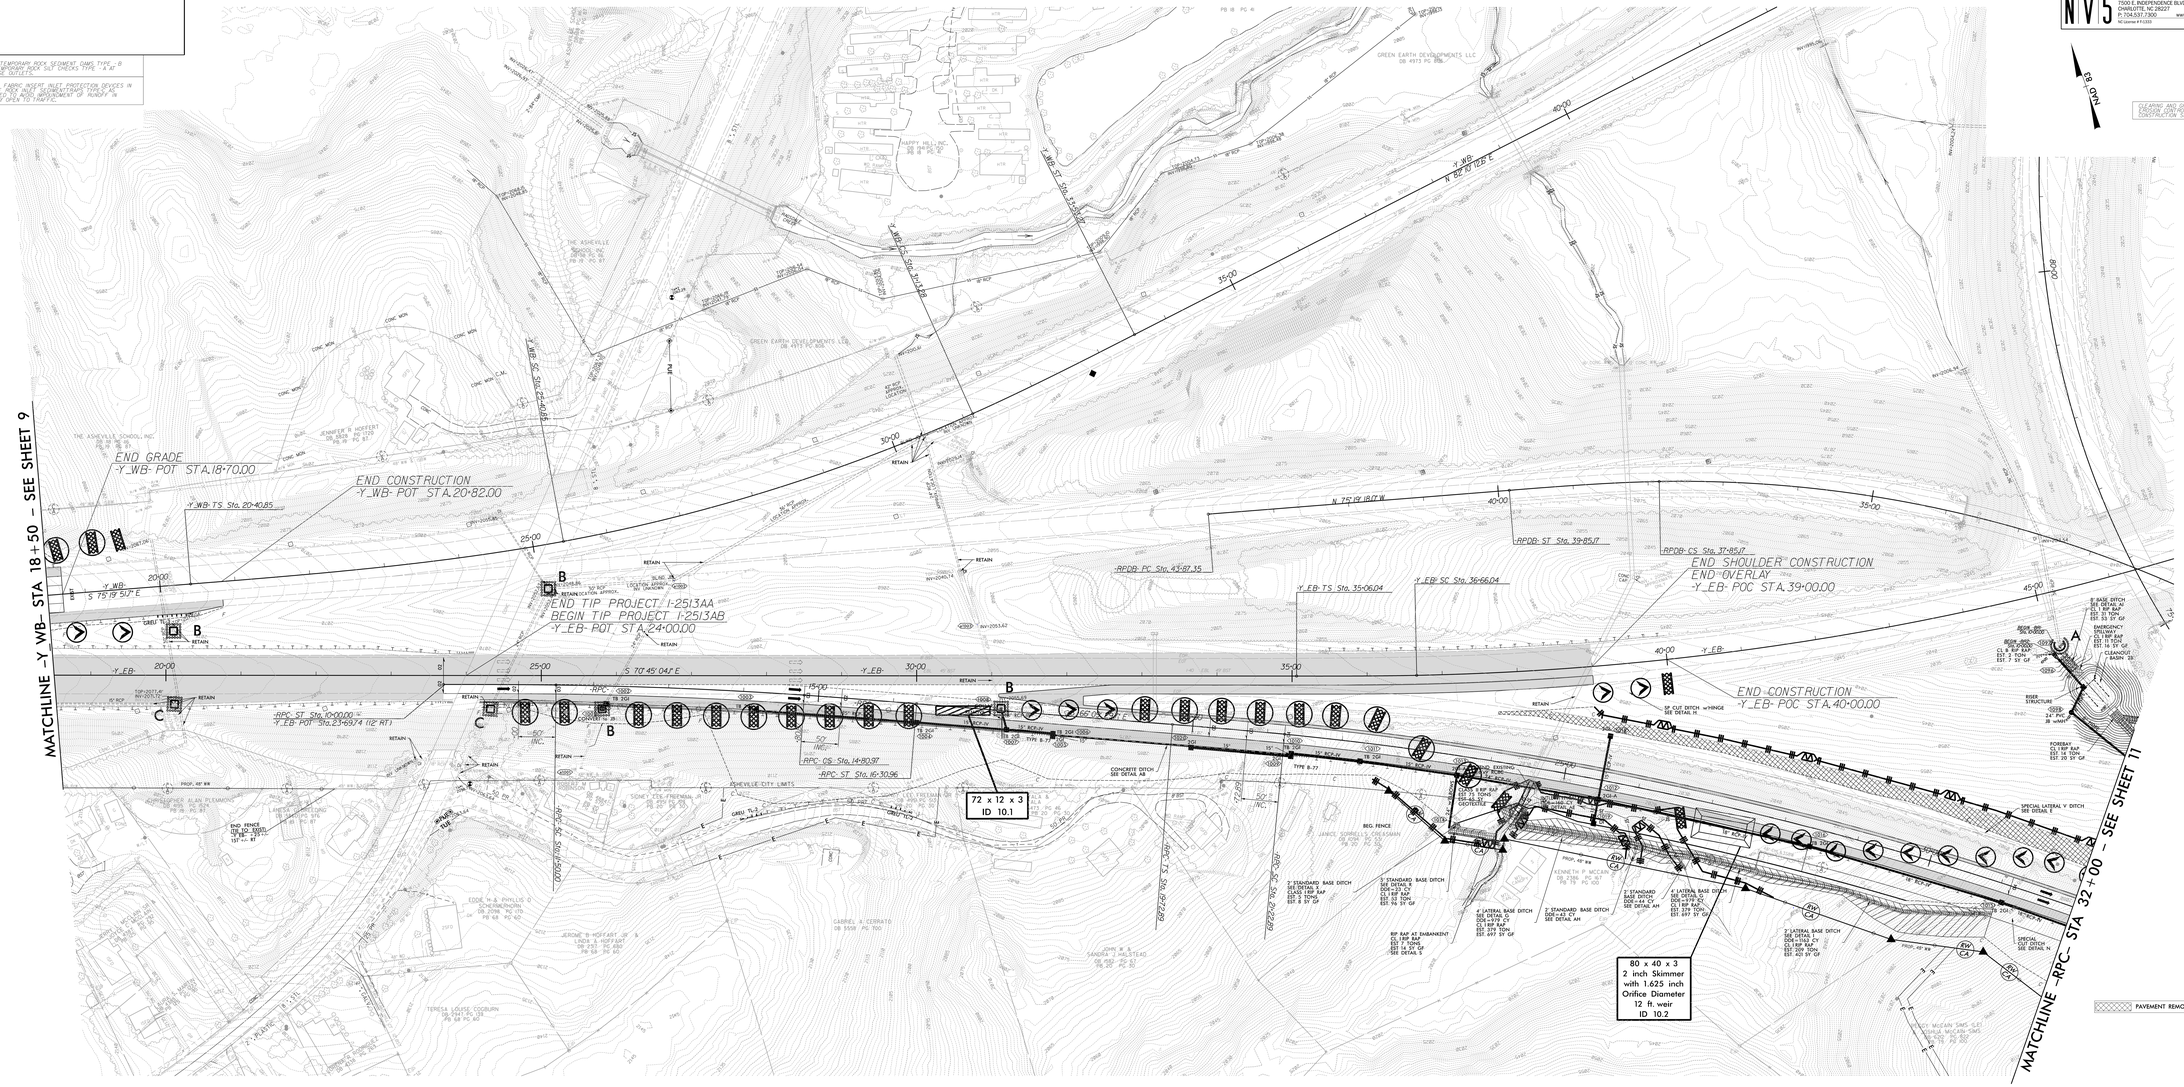

GRAPHIC SCALE
50 25 0 50 100
PLANS

6/17/99

1/3/2024
R:\Environmental\Design\AAAB_PSH\I-2513AAAB_EC_PSH_10.dgn