DocuSign Envelope ID: E7248385-F4DD-433C-880B-2176B2075540

NO SIGN WORK THIS SHEET

PROJECT REFERENCE NO.	SHEET NO.
I-2513AA/AB	SIGN-14

APPROVED: DocuSigned by: Andrew Klinkseik E3D78FB4598E44B...

DATE: 2/1/2024

SEAL

NORTH CAROLINA PROFESSIONAL SEAL 40311 ENGINEER ANDREW D. KLINKSIEK

DOCUMENT NOT CONSIDERED FINAL UNLESS ALL SIGNATURES COMPLETED

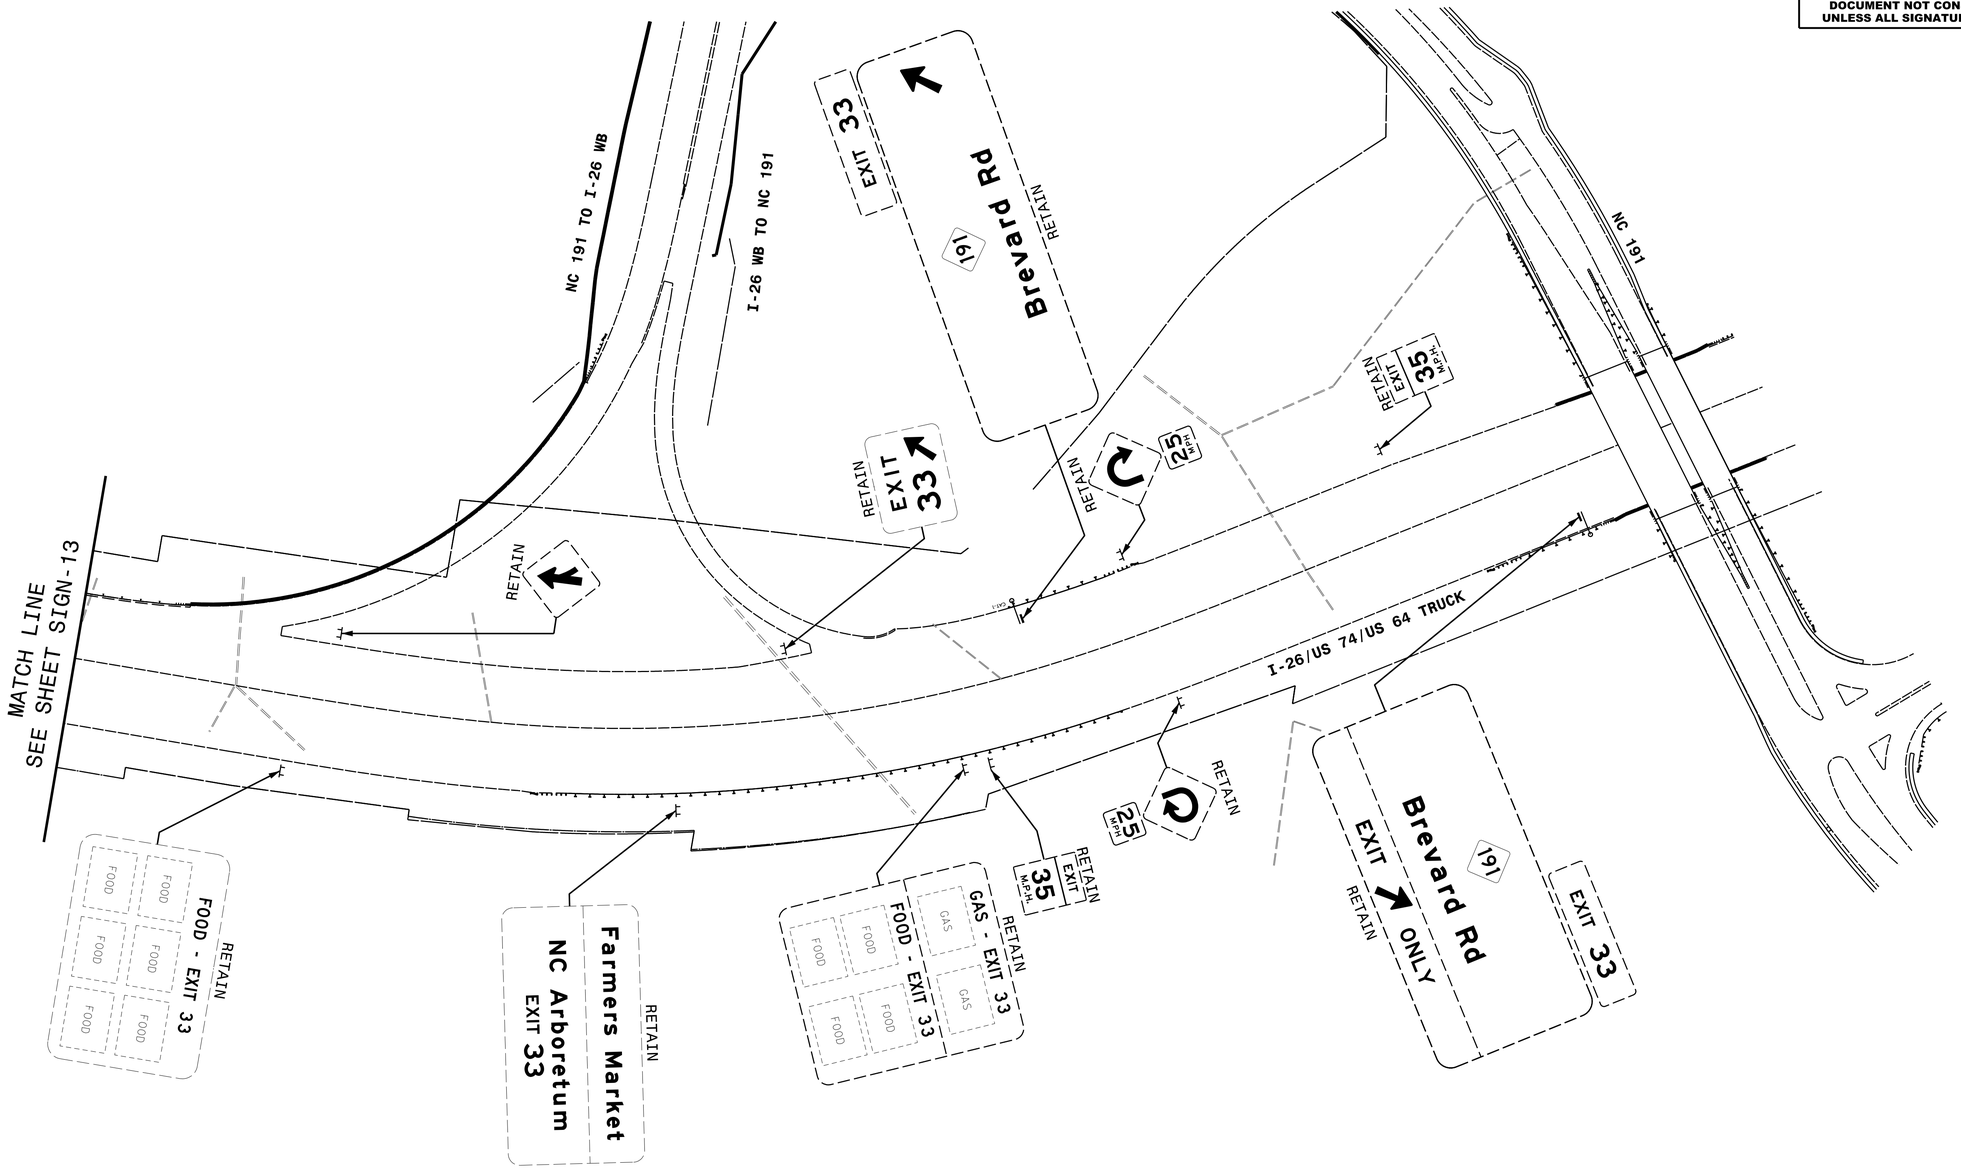

HNTB NORTH CAROLINA, P.C.
343 E. Six Forks Road, Suite 200
Raleigh, North Carolina 27609
NC License No: C-1554
(919) 546-8997

EXISTING SIGNING
I-26