DocuSign Envelope ID: CAD7912C-BA48-4968-87B5-2029725E4CA5

PROJECT REFERENCE NO.	SHEET NO.
I-2513 AA/AB	ITS 11

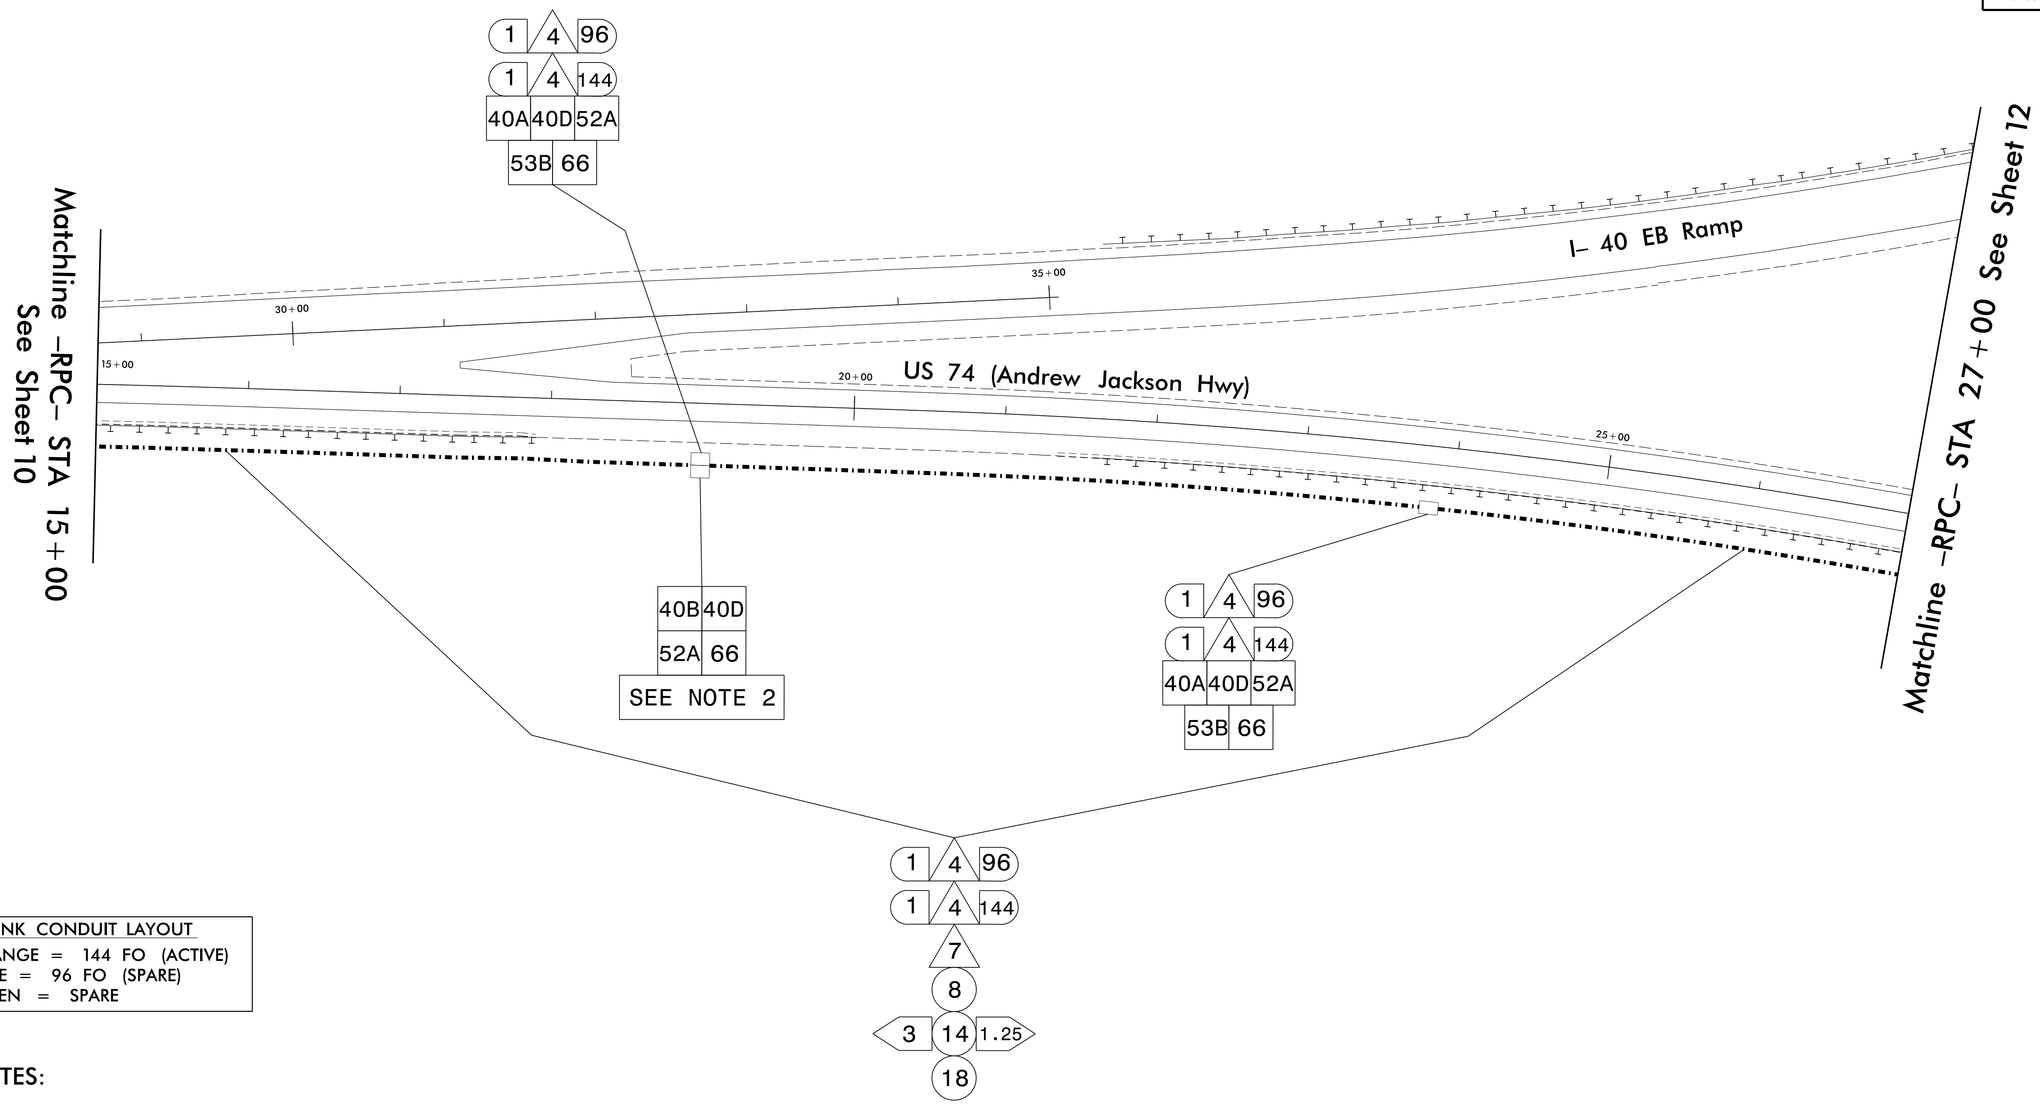

TRUNK CONDUIT LAYOUT

ORANGE = 144 FO (ACTIVE)
BLUE = 96 FO (SPARE)
GREEN = SPARE

NOTES:

1. USE 144 FIBER IN ORANGE DUCT FOR ALL DEVICES ON THIS PROJECT.

2. WHEN SPLITTING CONDUIT BUNDLES ROUTE BLUE AND ORANGE CONDUITS INTO ITS JUNCTION BOX AND ROUTE GREEN CONDUIT INTO COMMERCIALIZATION JUNCTION BOX.

AECOM
NC Firm License No.: F-0342
5438 Wade Park Boulevard
Suite 200 Raleigh, NC 27607
Phone: 919-461-1100

Prepared for the Offices of:
750 N. Greenfield Pkwy., Garner, NC 27529

ITS Communication Cable and Conduit Routing Plans

DIVISION 13 BUNCOMBE CO. ASHEVILLE

PLAN DATE:	January 2024	REVIEWED BY:	M. Cavenaugh
PREPARED BY:	M. Tindal	REVIEWED BY:	R. Garrett

SCALE: 0 NA — N.T.S.

REVISIONS	INIT.	DATE

DOCUMENT NOT CONSIDERED FINAL UNLESS ALL SIGNATURES COMPLETED

SEAL

NORTH CAROLINA PROFESSIONAL SEAL 026679 ENGINEER ROCHELLE GARRETT

DocuSigned by: Rochelle Garrett — SIGNATURE — 1/19/2024 DATE
E2B5179F5A6BAF6...
CADD Filename:

1/19/2024
pw:\\aecom-nd-pw.bentley.com:AECOM_DS21_NA_20204\Documents\60646756-I-2513A#90-CAD GIS#10_CAD#10_NCDOT_TIP#Intelligent Transportation Systems#AA_AB#I-2513AA_AB_ITS_PSH11.dgn
Tindal M