DocuSign Envelope ID: A18E0AAB-1ACD-4893-8FE3-1A4D3B09F90F

HINDE ENGINEERING
License No. C-2639
401 Harrison Oaks Blvd., Suite 220 Cary, NC 27513

DOCUMENT NOT CONSIDERED FINAL UNLESS ALL SIGNATURES COMPLETED

PROJECT REFERENCE NO.	SHEET NO.
I-2513 AA/AB	UC-13

DESIGNED BY: JKC
DRAWN BY: JKC
CHECKED BY: CLS
APPROVED BY: CDB
REVISED:

NORTH CAROLINA DEPARTMENT OF TRANSPORTATION
UTILITIES ENGINEERING SEC.
PHONE:(919)707-6690
FAX:(919)250-4151

NORTH CAROLINA PROFESSIONAL SEAL 023047 ENGINEER CAREY D. BOUSQUET
DocuSigned by: Carey D. Bousquet, P.E.
B023F928878C49A...
9/20/2023

UTILITY CONSTRUCTION PLANS ONLY

UTILITY CONSTRUCTION

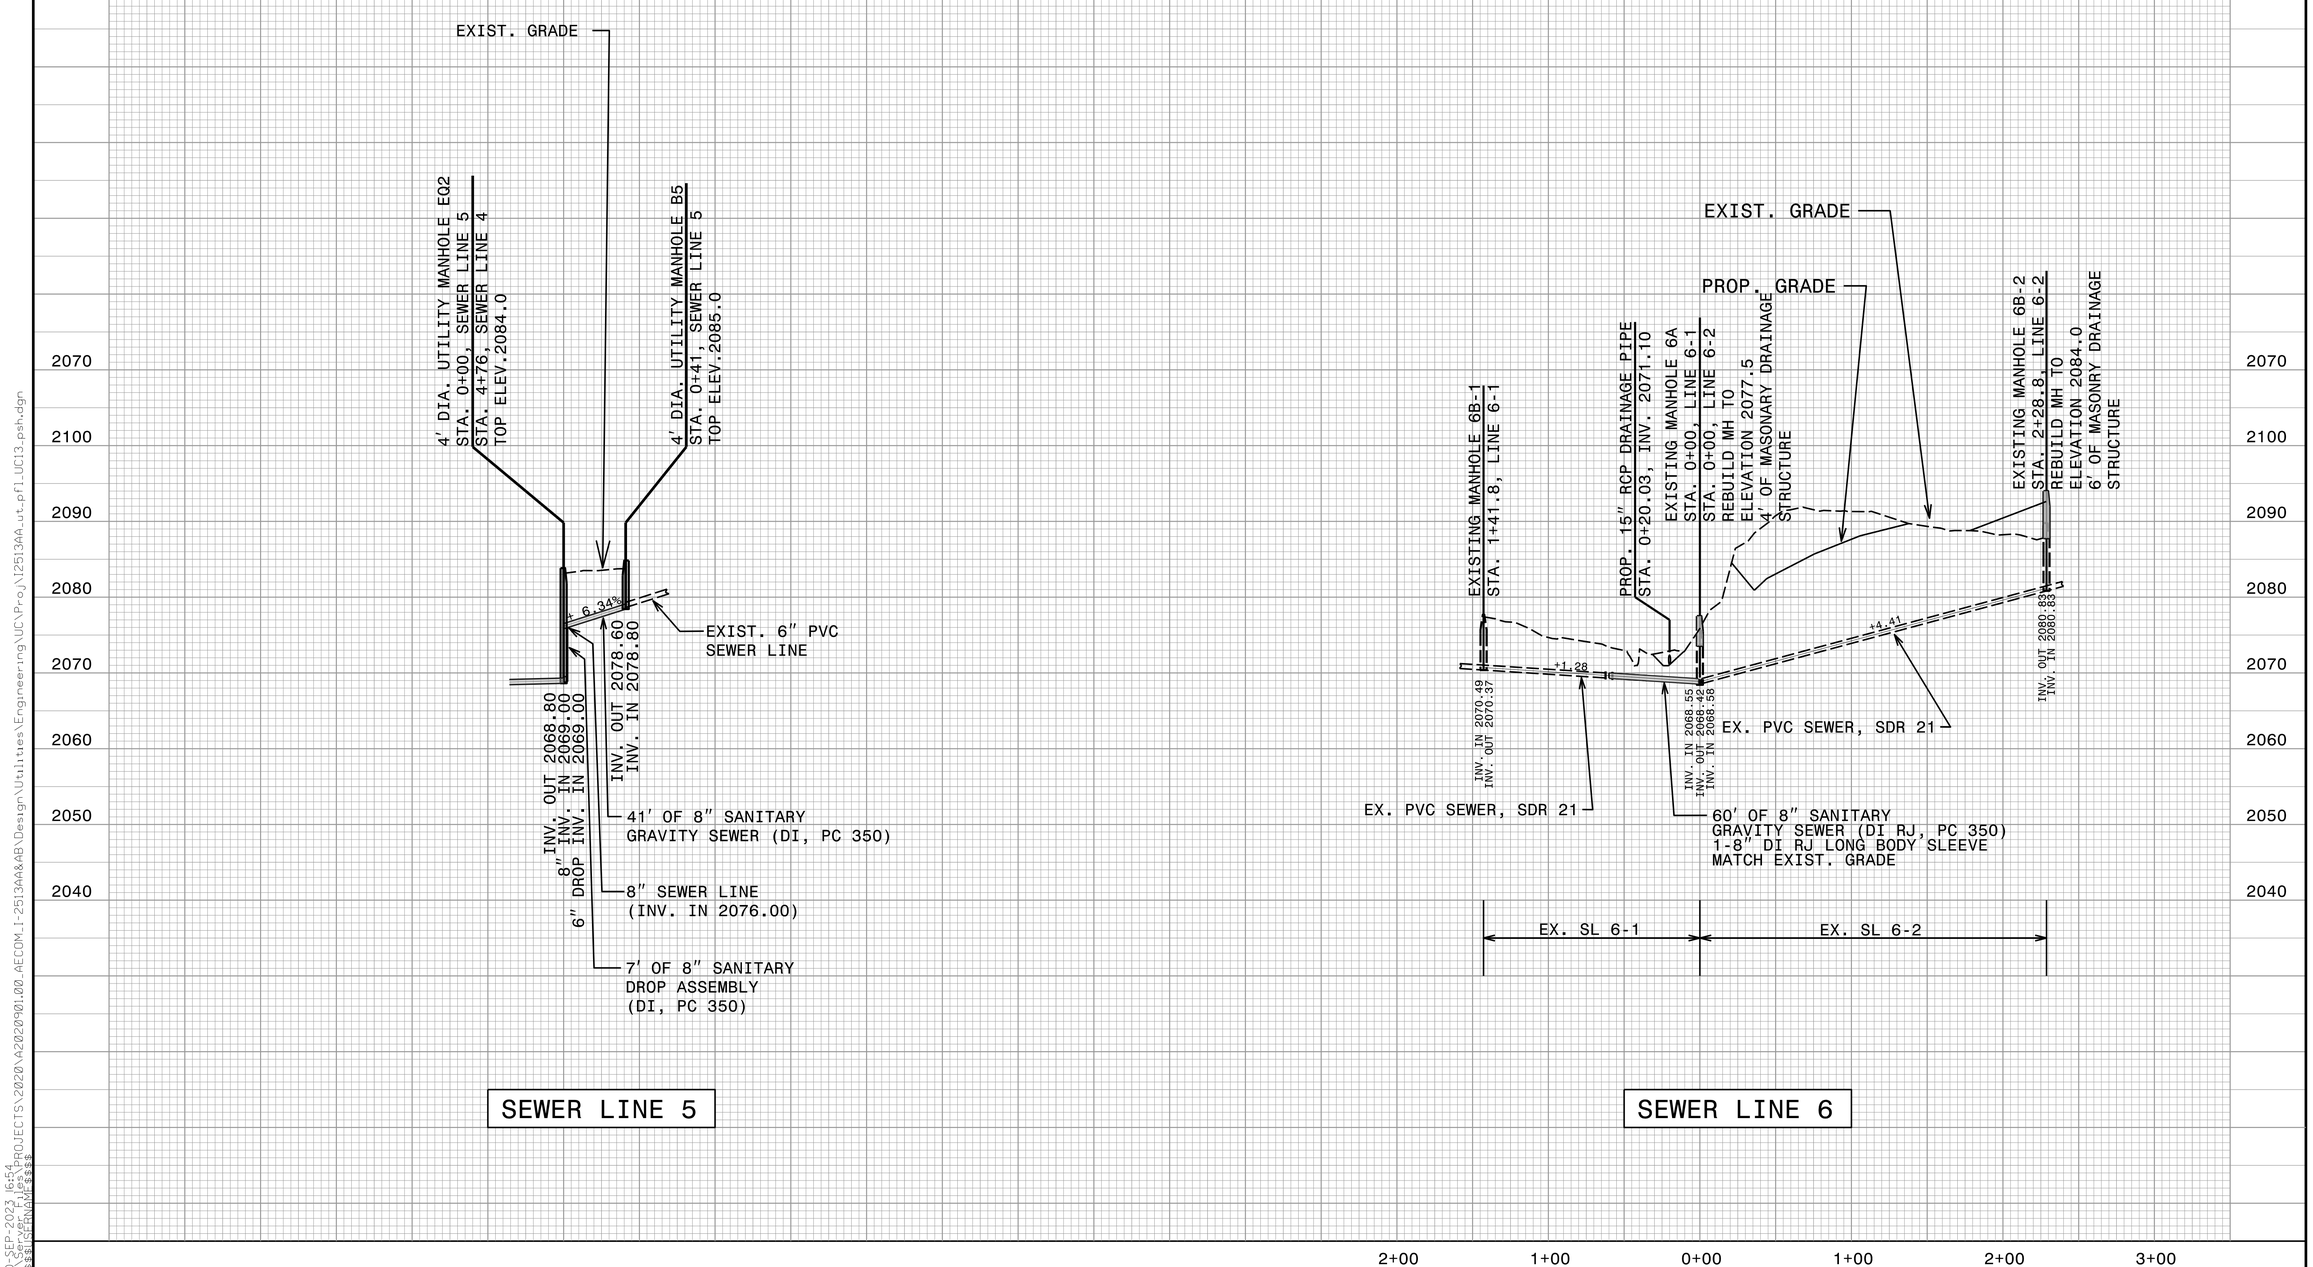

20-SEP-2023 16:54
S:\Server Files\PROJECTS\2020\A2020901.00_AECOM_I-2513AA&AB\Design\Utilities\Engineering\UC\Proj\I2513AA_ut_pfl_UC13_psh.dgn
$$$$USERNAME$$$$