TIP PROJECT: B-5610

09/08/99

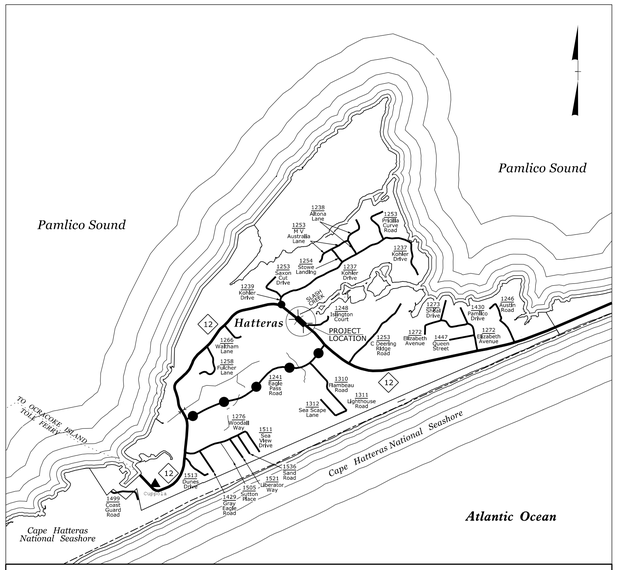

VICINITY MAP NTS

Off-Site Detour

STATE OF NORTH CAROLINA
DIVISION OF HIGHWAYS

T.I.P. NO.	SHEET NO.
B-5610	UO-1

NOTE:
ALL UTILITY WORK SHOWN ON THIS SHEET WILL BE DONE BY OTHERS. NO PAYMENT WILL BE MADE TO THE CONTRACTOR FOR UTILITY WORK SHOWN ON THIS SHEET.

UTILITIES BY OTHERS PLANS
DARE COUNTY

LOCATION: REPLACE BRIDGE #270008 OVER THE SLASH CREEK ON NC-12

TYPE OF WORK: COMMUNICATIONS AND POWER RELOCATION

NAD 83/NA 2011

UO-2

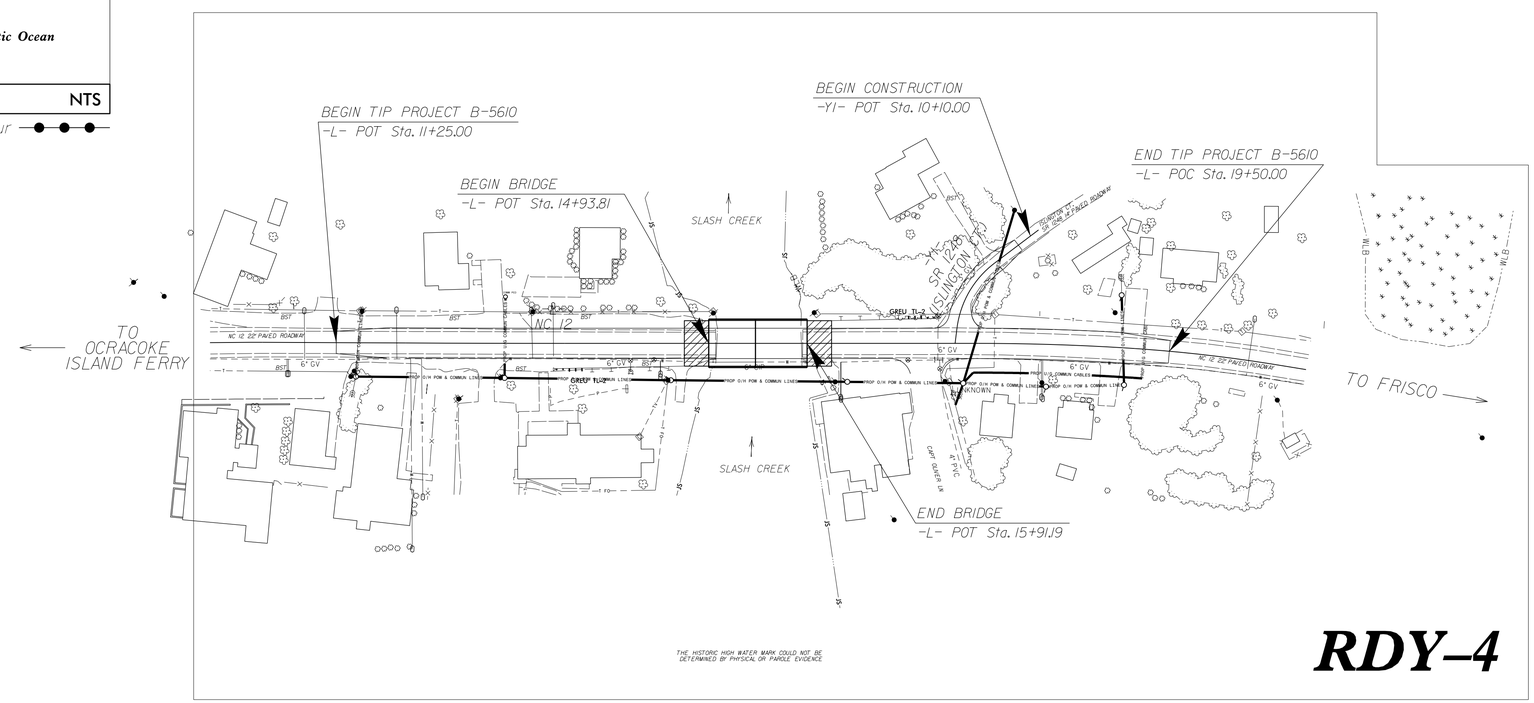

RDY-4

GRAPHIC SCALES

50 25 0 50 100
PLANS

50 25 0 50 100
PROFILE (HORIZONTAL)

10 5 0 10 20
PROFILE (VERTICAL)

INDEX OF SHEETS

SHEET NO.:	*DESCRIPTION:*
UO-1	*TITLE SHEET*
UO-2	*UBO PLAN SHEET*

UTILITY OWNERS WITH CONFLICTS

(A) COMMUNICATIONS - CHARTER
(B) COMMUNICATIONS - BRIGHTSPEED
(C) POWER - CAPE HATTERAS ELECTRIC

PREPARED IN THE OFFICE OF:

STEWART
223 S. West St, Suite 1100
RALEIGH, NC 27603
T 919.380.8750
Firm License #: C-1051
www.stewartinc.com
PROJECT #:T18002.00

MICHAEL BURNS, PE *UTILITY PROJECT MANAGER*
ANDY YOUNG, PE *PROJECT UTILITY COORDINATOR*

DIVISION OF HIGHWAYS
UTILITIES UNIT
1555 MAIL SERVICES CENTER
RALEIGH NC 27699-1555
PHONE (919) 707-6690
FAX (919) 250-4151

NABIL HAMDAN	*UTILITIES REGIONAL ENGINEER*
TEVIN ASAMOAH	*UTILITIES ENGINEER*
TANGA SAMPSON	*UTILITIES REGIONAL COORDINATOR*
TYRON STALLINGS	*UTILITIES COORDINATOR*

$$$$$$$$SYSTIME$$$$$$$$DGN$$$$$$$$USERNAME$$$$

PROJECT REFERENCE NO.	SHEET NO.
B-5610	U0-2
THIS SHEET CORRESPONDS TO RDY-4	

UTILITIES BY OTHERS

NOTE:
ALL PROPOSED UTILITY WORK SHOWN ON THIS SHEET WILL BE DONE BY OTHERS

NAD 83/NA 2011

Firm License No. C-1051
223 S West St
Suite 1100
Raleigh, NC 27603
T: 919.380.8750
www.stewartinc.com
STEWART

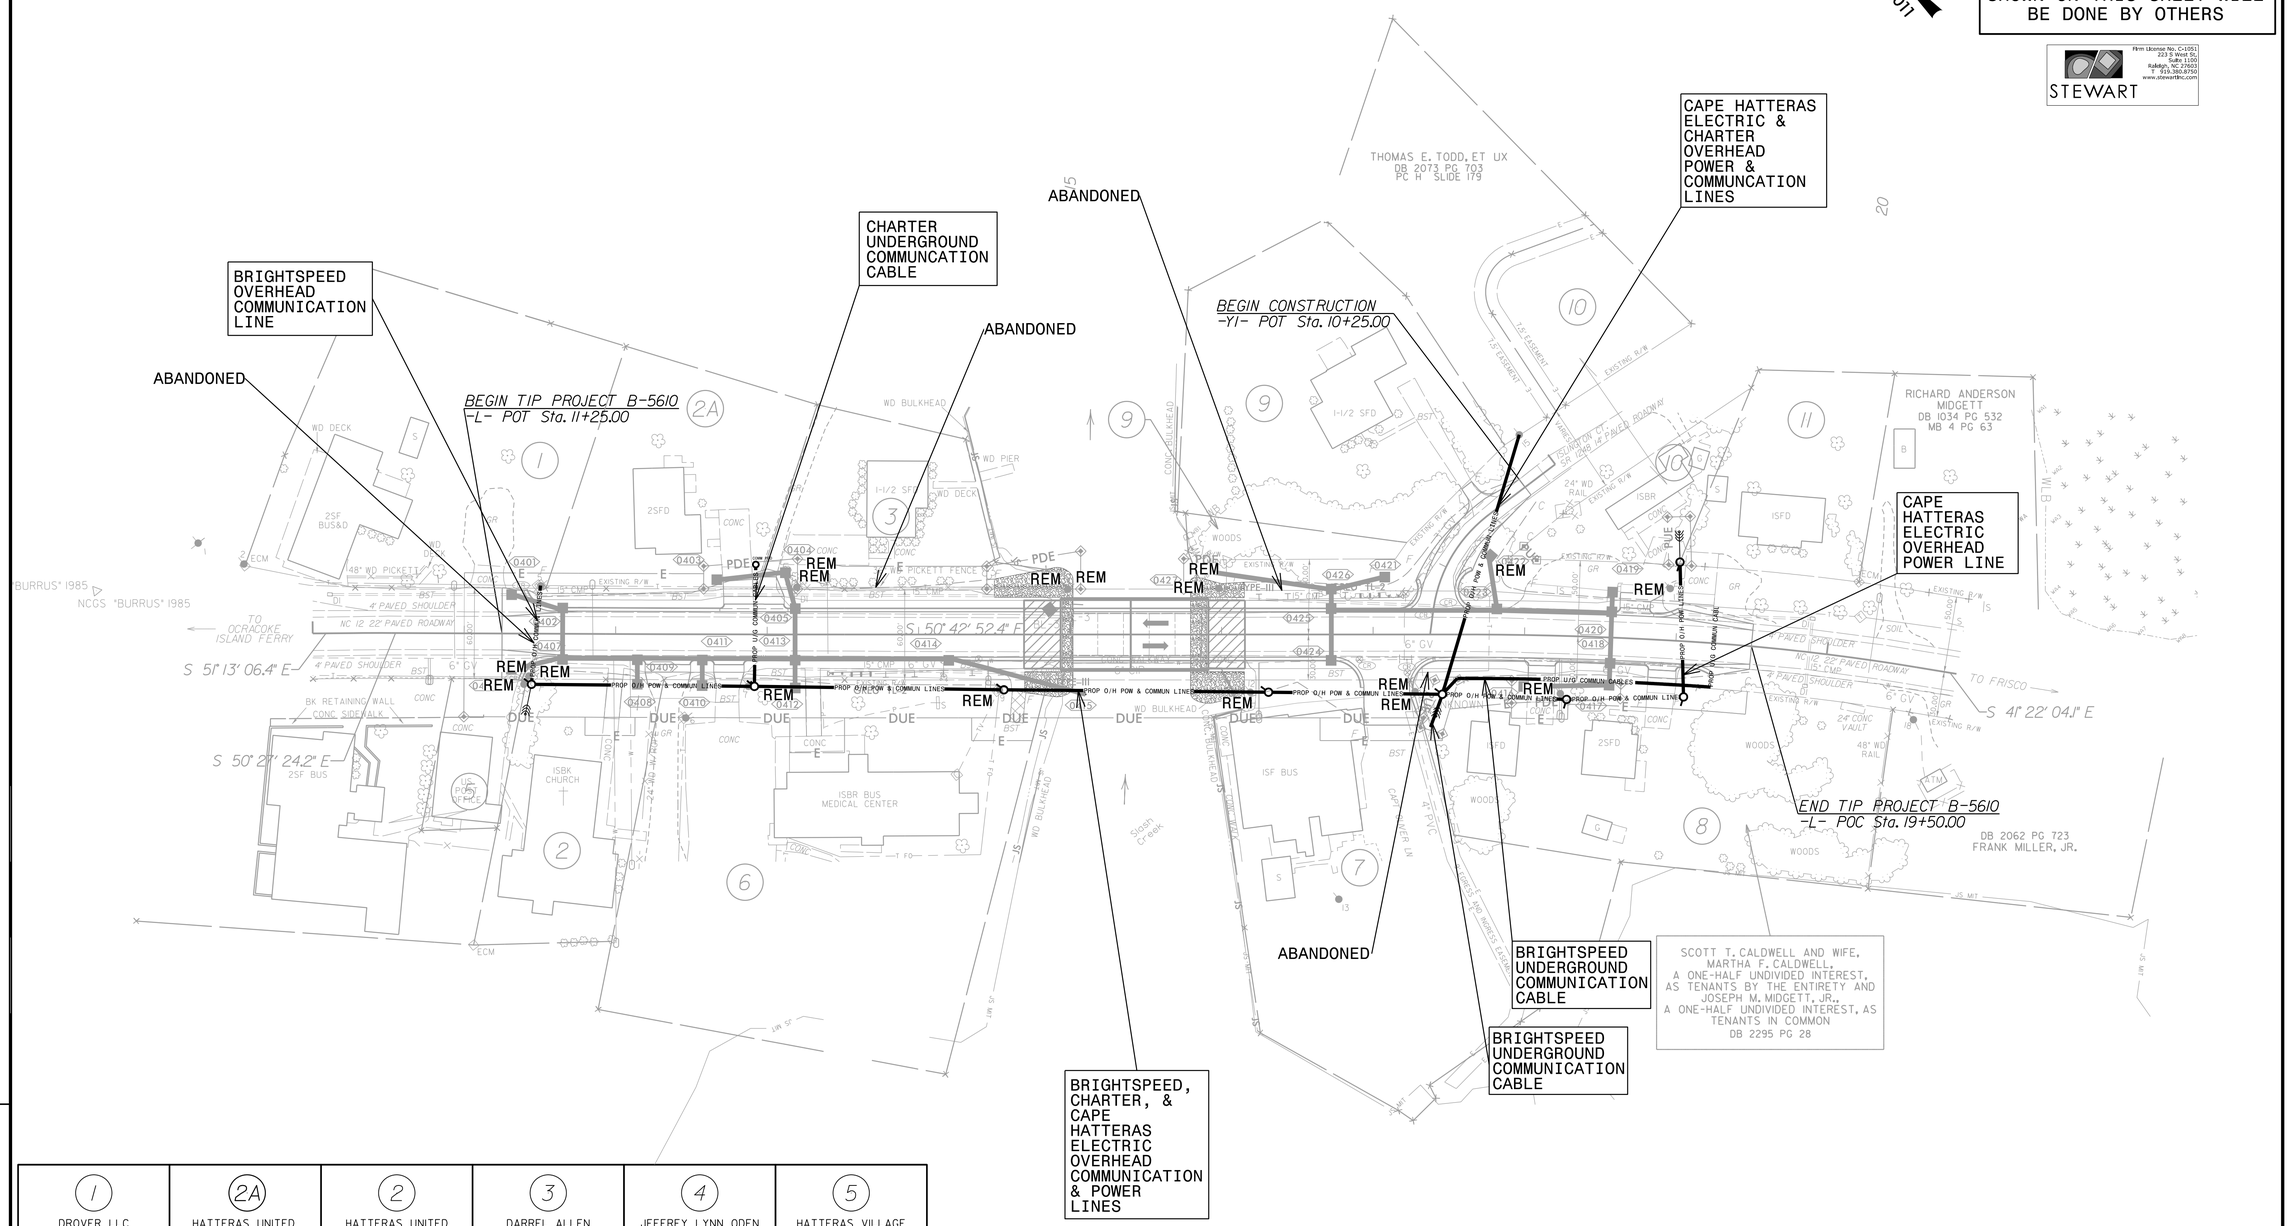

1 DROVER LLC DB 1992 PG 95 PC B SLIDE 348	2A HATTERAS UNITED METHODIST CHURCH DB 139 PG 506	2 HATTERAS UNITED METHODIST CHURCH DB 1617 PG 299 DB 8 PG 278 DB A PG 480 DB B PG 420	3 DARREL ALLEN DANIELS, ET UX DB 1670 PG 104 MB 2 PG 225	4 JEFFREY LYNN ODEN DB 1904 PG 111 PB 338 PG 569	5 HATTERAS VILLAGE CIVIC ASSOCIATION INC. DB 974 PG 546 DB 1954 PG 41 DB 1994 PG 306 DB 125 PG 376
6 HATTERAS VILLIAGE MEDICAL ASSOCIATES DB 130 PG 591	7 PALMATIER, LLC DB 2600 PG 903	8 SEE PROPERTY OWNER INFO (THIS SHEET)	9 JEFFREY LYNN ODEN, ET UX DB 1558 PG 70 PB 338 PG 569	10 CHRISTY D. KELLUM DB 1957 PG 308 PC H SLIDE 179	11 T. STOCKTON & ELIZABETH MIDGETT, ET UX DB 1884 PG 222 MB 4 PG 63

REVISIONS

5/14/99

3/27/2024
B5610_ut_rdy4_U002_psh.dgn
USER:Brown