DocuSign Envelope ID: 04DC47BA-5662-4C6A-B48F-C0B85B66E833

8/17/99

REVISIONS

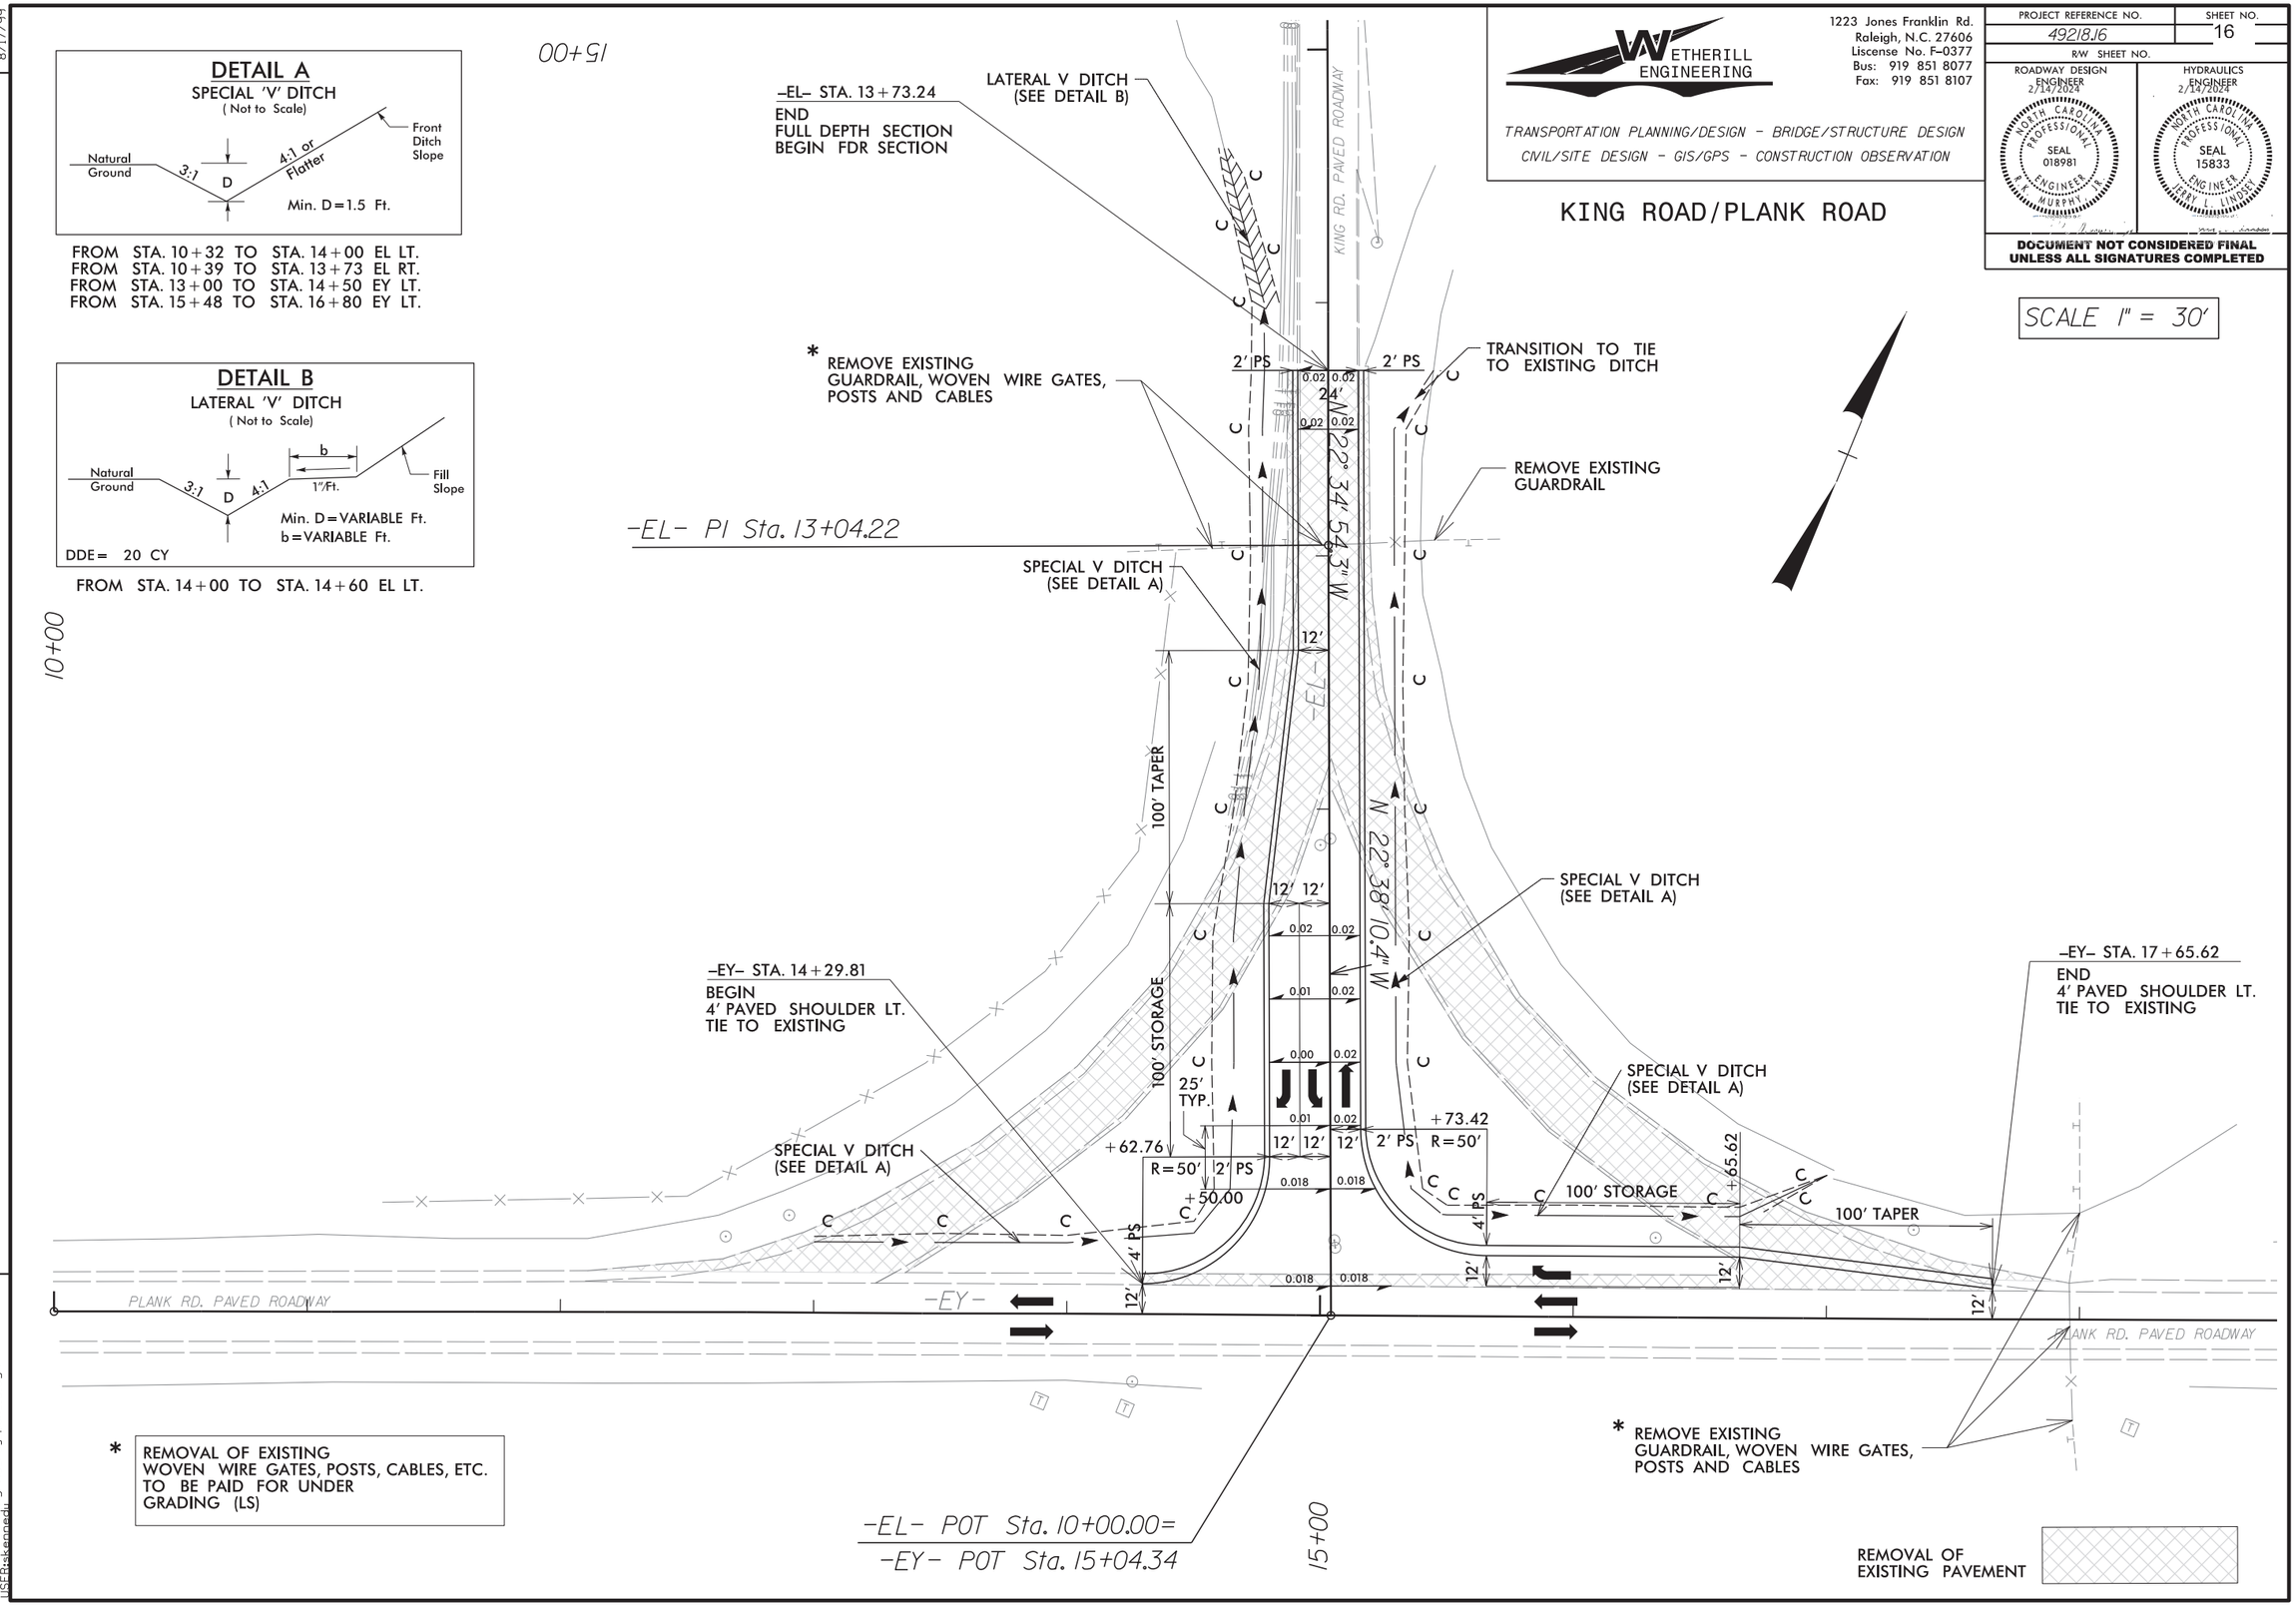

WETHERILL ENGINEERING

1223 Jones Franklin Rd.
Raleigh, N.C. 27606
Liscense No. F-0377
Bus: 919 851 8077
Fax: 919 851 8107

TRANSPORTATION PLANNING/DESIGN - BRIDGE/STRUCTURE DESIGN
CIVIL/SITE DESIGN - GIS/GPS - CONSTRUCTION OBSERVATION

KING ROAD/PLANK ROAD

PROJECT REFERENCE NO.	SHEET NO.
49218.16	16
R/W SHEET NO.	
ROADWAY DESIGN ENGINEER 2/14/2024	HYDRAULICS ENGINEER 2/14/2024
NORTH CAROLINA PROFESSIONAL SEAL 018981 ENGINEER R.K. MURPHY, JR.	NORTH CAROLINA PROFESSIONAL SEAL 15833 ENGINEER JERRY L. LINDSEY

DOCUMENT NOT CONSIDERED FINAL UNLESS ALL SIGNATURES COMPLETED

SCALE 1" = 30'

2/13/2024
...\49218.16_King Rd_rdy_psh_15.dgn
USER:skennedy