DocuSign Envelope ID: 4C1CB377-CC11-4091-A16D-0F6B11FBC965

PROJECT REFERENCE NO.	SHEET NO.
U-5809	UC-18

DESIGNED BY: BCH
DRAWN BY: ADC
CHECKED BY:
APPROVED BY:
REVISED:

NORTH CAROLINA DEPARTMENT OF TRANSPORTATION

UTILITIES ENGINEERING SEC.
PHONE:(919)707-6690
FAX:(919)250-4151

NORTH CAROLINA PROFESSIONAL SEAL 30499 ENGINEER BOBBY C HOUSER
2/9/2024
UTILITY CONSTRUCTION PLANS ONLY

UTILITY CONSTRUCTION

DOCUMENT NOT CONSIDERED FINAL UNLESS ALL SIGNATURES COMPLETED

50 25 0 50 100
PROFILE (HORIZONTAL)

5 2.5 0 5 10
PROFILE (VERTICAL)

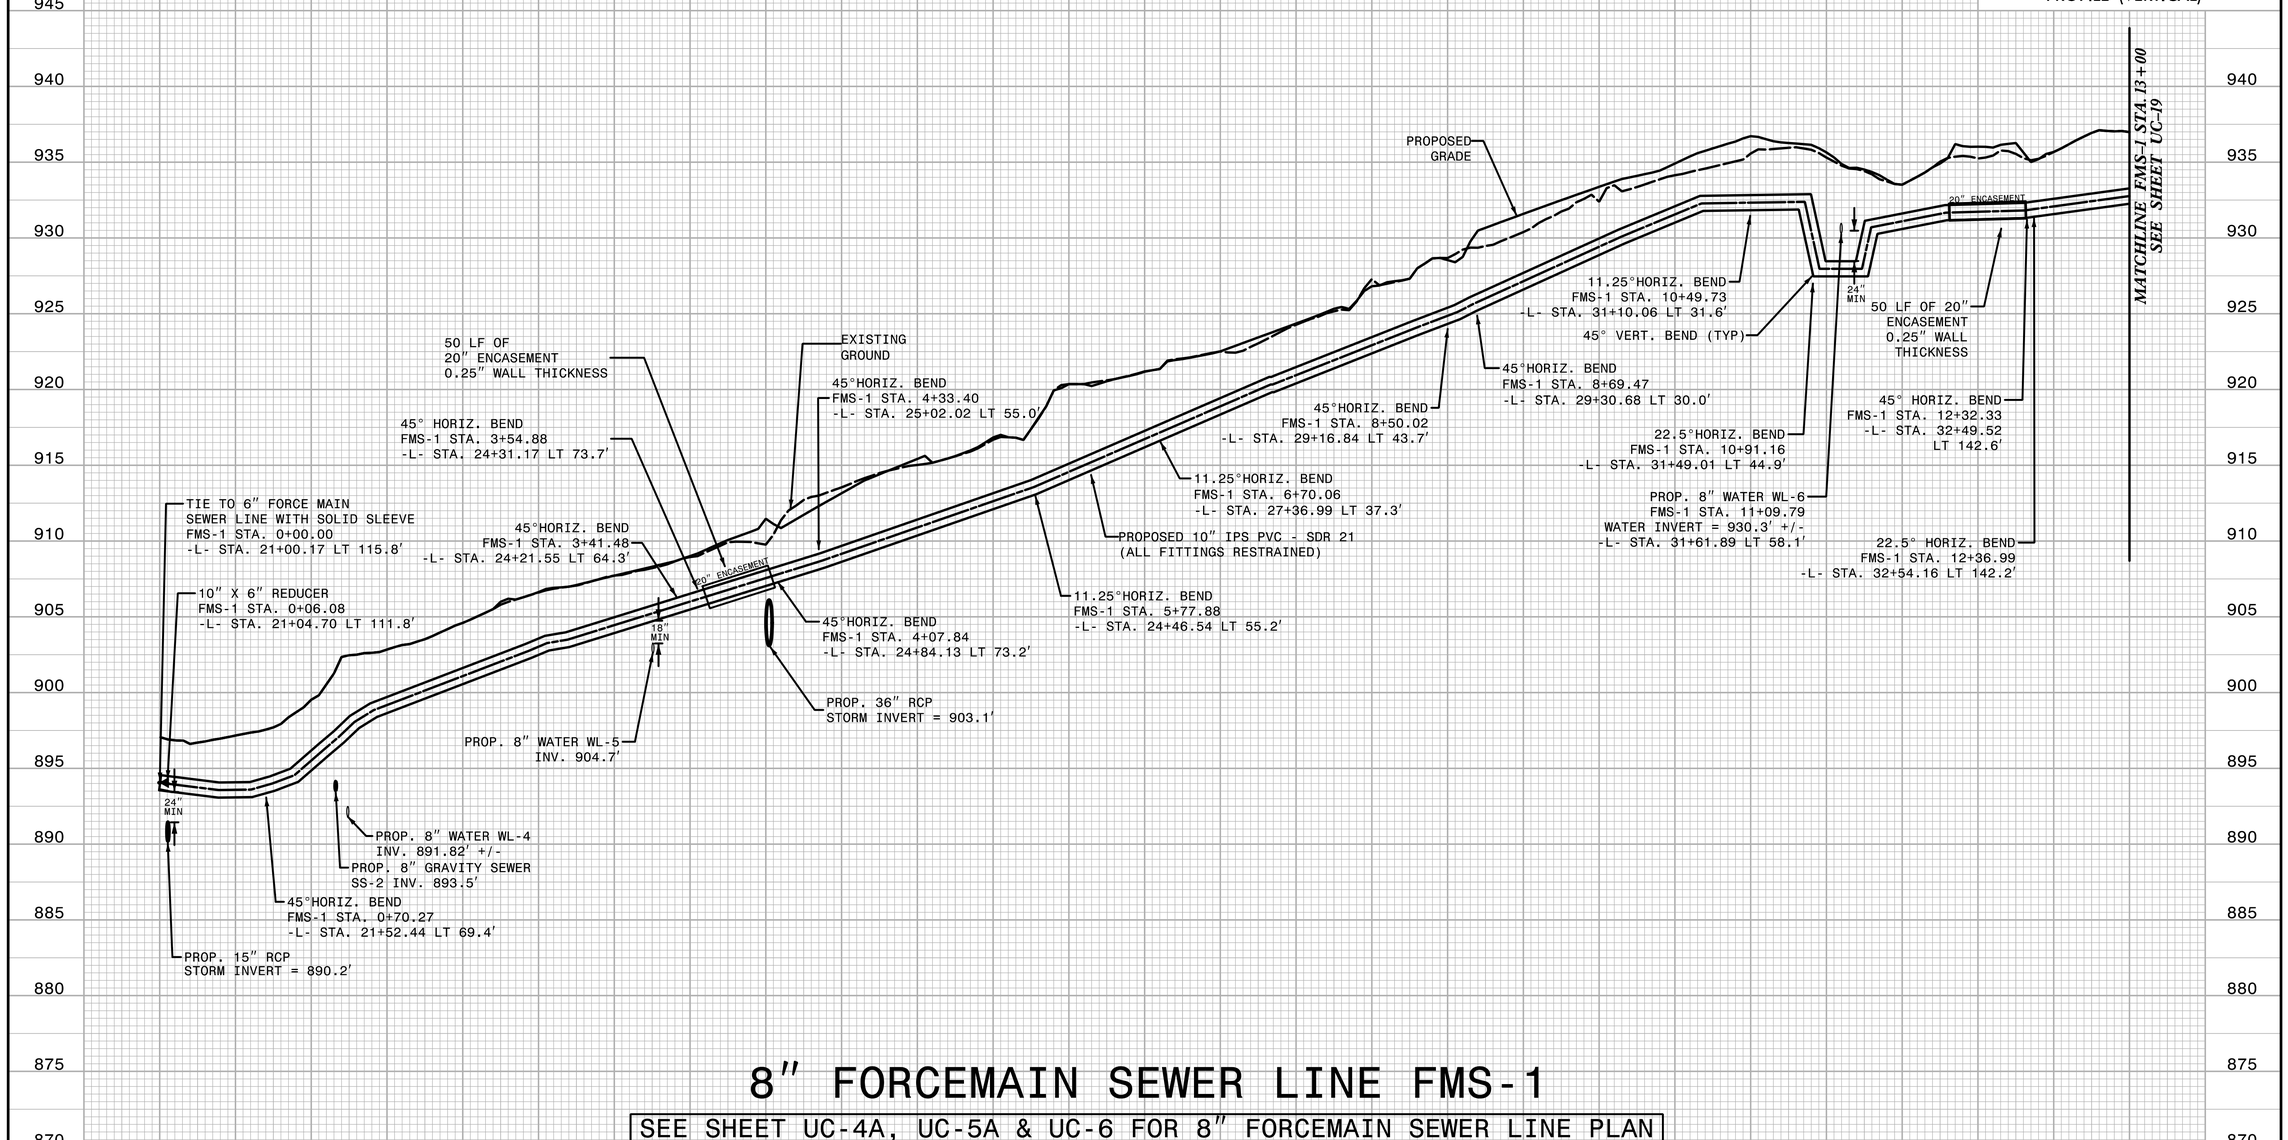

8" FORCEMAIN SEWER LINE FMS-1

SEE SHEET UC-4A, UC-5A & UC-6 FOR 8" FORCEMAIN SEWER LINE PLAN