DocuSign Envelope ID: 3F1D87AC-90F7-4B4B-B9FD-6559795C096F

PROJECT REFERENCE NO.	SHEET NO.
I-2513AA/AB	2N-2
R/W SHEET NO.	

TRAFFIC NOISE ENGINEER

NORTH CAROLINA PROFESSIONAL SEAL 046935 ENGINEER ELIZABETH H. WARREN
Signed by:
DocuSigned by: 6A6D2D7D7C7480...
12/29/2023

DOCUMENT NOT CONSIDERED FINAL UNLESS ALL SIGNATURES COMPLETED

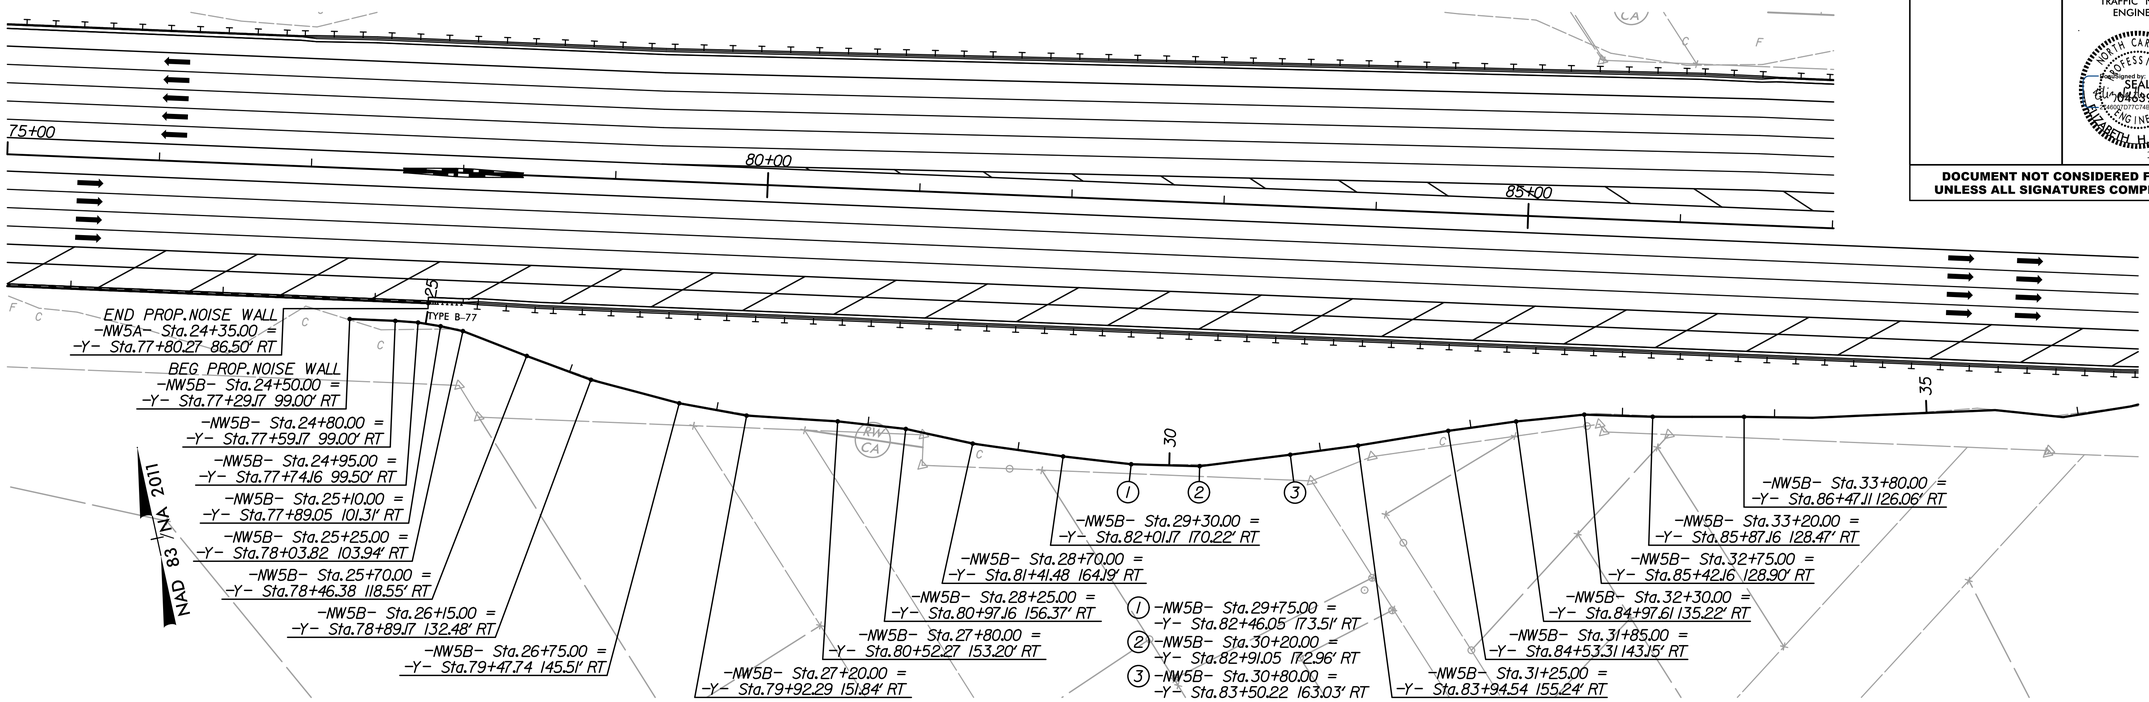

NOISE WALL –NW5A– STA 22+00.00 TO 24+35.00 AND –NW5B– STA 24+50.00 TO 34+10.00

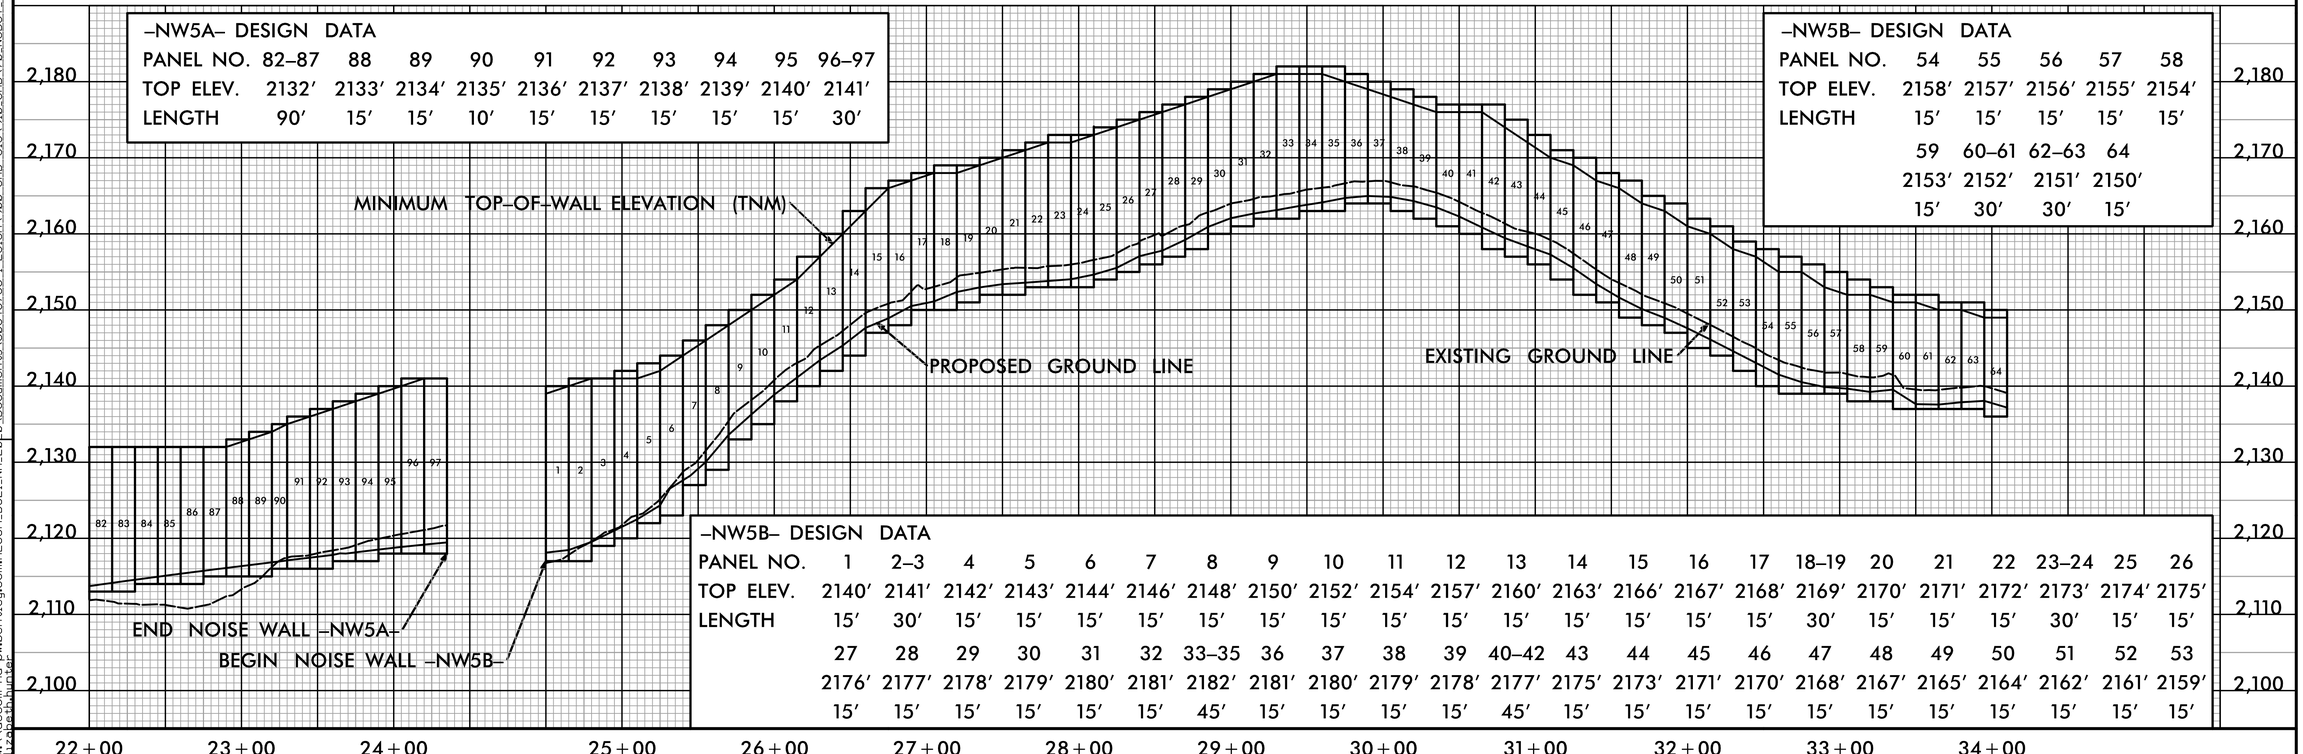

–NW5A– DESIGN DATA

PANEL NO.	82–87	88	89	90	91	92	93	94	95	96–97
TOP ELEV.	2132′	2133′	2134′	2135′	2136′	2137′	2138′	2139′	2140′	2141′
LENGTH	90′	15′	15′	10′	15′	15′	15′	15′	15′	30′

–NW5B– DESIGN DATA

PANEL NO.	54	55	56	57	58
TOP ELEV.	2158′	2157′	2156′	2155′	2154′
LENGTH	15′	15′	15′	15′	15′
	59	60–61	62–63	64	
	2153′	2152′	2151′	2150′	
	15′	30′	30′	15′	

–NW5B– DESIGN DATA

PANEL NO.	1	2–3	4	5	6	7	8	9	10	11	12	13	14	15	16	17	18–19	20	21	22	23–24	25	26
TOP ELEV.	2140′	2141′	2142′	2143′	2144′	2146′	2148′	2150′	2152′	2154′	2157′	2160′	2163′	2166′	2167′	2168′	2169′	2170′	2171′	2172′	2173′	2174′	2175′
LENGTH	15′	30′	15′	15′	15′	15′	15′	15′	15′	15′	15′	15′	15′	15′	15′	15′	30′	15′	15′	15′	30′	15′	15′
	27	28	29	30	31	32	33–35	36	37	38	39	40–42	43	44	45	46	47	48	49	50	51	52	53
	2176′	2177′	2178′	2179′	2180′	2181′	2182′	2181′	2180′	2179′	2178′	2177′	2175′	2173′	2171′	2170′	2168′	2167′	2165′	2164′	2162′	2161′	2159′
	15′	15′	15′	15′	15′	15′	45′	15′	15′	15′	15′	45′	15′	15′	15′	15′	15′	15′	15′	15′	15′	15′	15′

REVISIONS

8/17/99

9:45:01 PM
pw:\\aecom-na-pw.bentley.com:AECOM_DS21_NA_2020\Documents\60646756-I-2513A\900-CAD_GIS\910_CAD\70_NCDOT_TIP\Human_Environment\Traffic_Noise\AA_AB\I2513AAAB_rdy_psh_2N2.dgn
elizabeth.hunter