DocuSign Envelope ID: 7C1CD0AB-3DB5-4BB6-8852-29E283E9636A

PROJECT REFERENCE NO.	SHEET NO.
I-2513AA/AB	PMP-10

APPROVED: DocuSigned by: Andrew D Klinkstek E3D78FB4596E44B...

DATE: 2/1/2024

SEAL

NORTH CAROLINA PROFESSIONAL SEAL 40311 ENGINEER ANDREW D. KLINKSIEK

DOCUMENT NOT CONSIDERED FINAL UNLESS ALL SIGNATURES COMPLETED

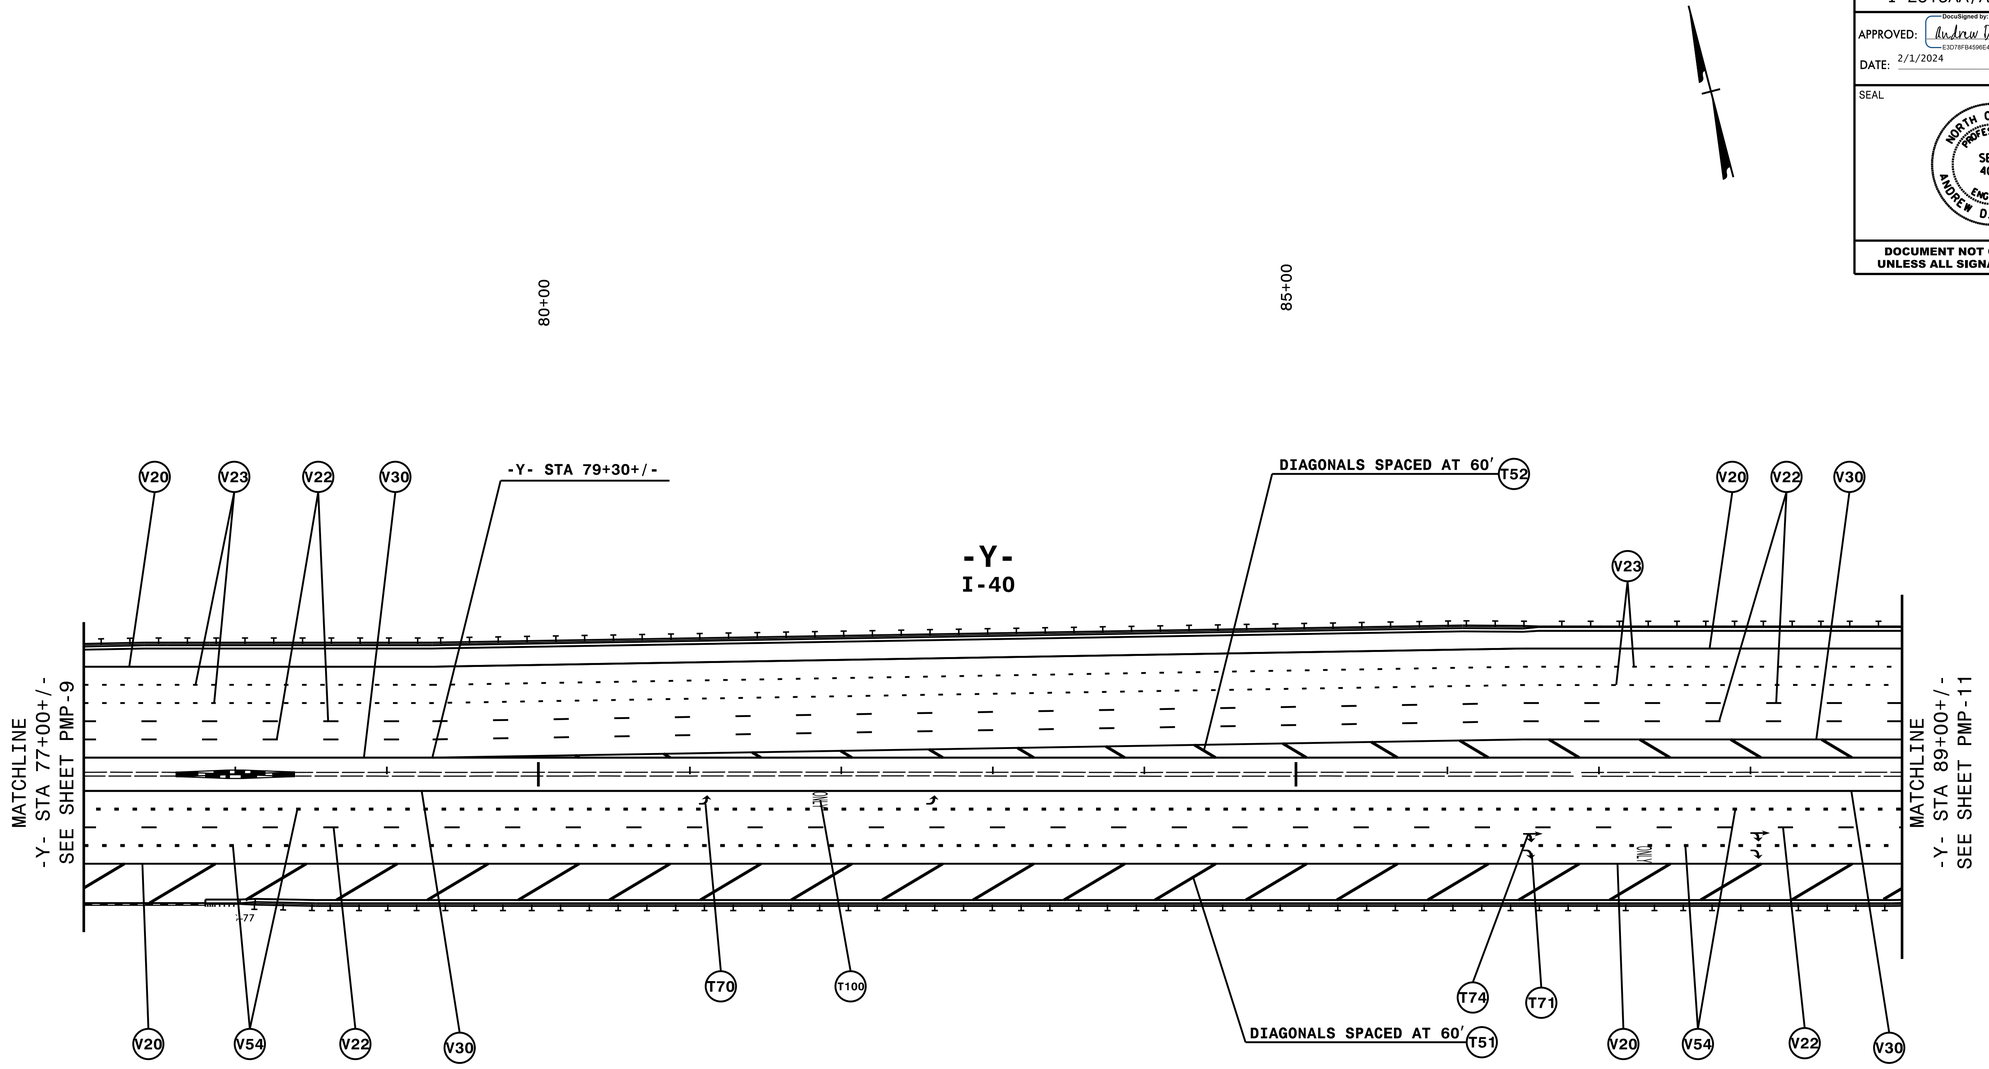

NOTE: ALL LANE WIDTHS ARE 12' UNLESS OTHERWISE SHOWN.

HNTB NORTH CAROLINA, P.C.
343 E. Six Forks Road, Suite 200
Raleigh, North Carolina 27609
NC License No: C-1554
(919) 546-8997

PAVEMENT MARKING DETAIL

$$$$$$$$SYSTIME$$$$$$
$$$$$$$$$$$$$$$$$$$$DGN$$$$$$$$$$$$$$$$$$$$
$$$$USERNAME$$$$