DocuSign Envelope ID: 98E68974-D859-4C59-8082-16310E8C5BE6

PROJ. REFERENCE NO.	SHEET NO.
HB-0003	TMP-09

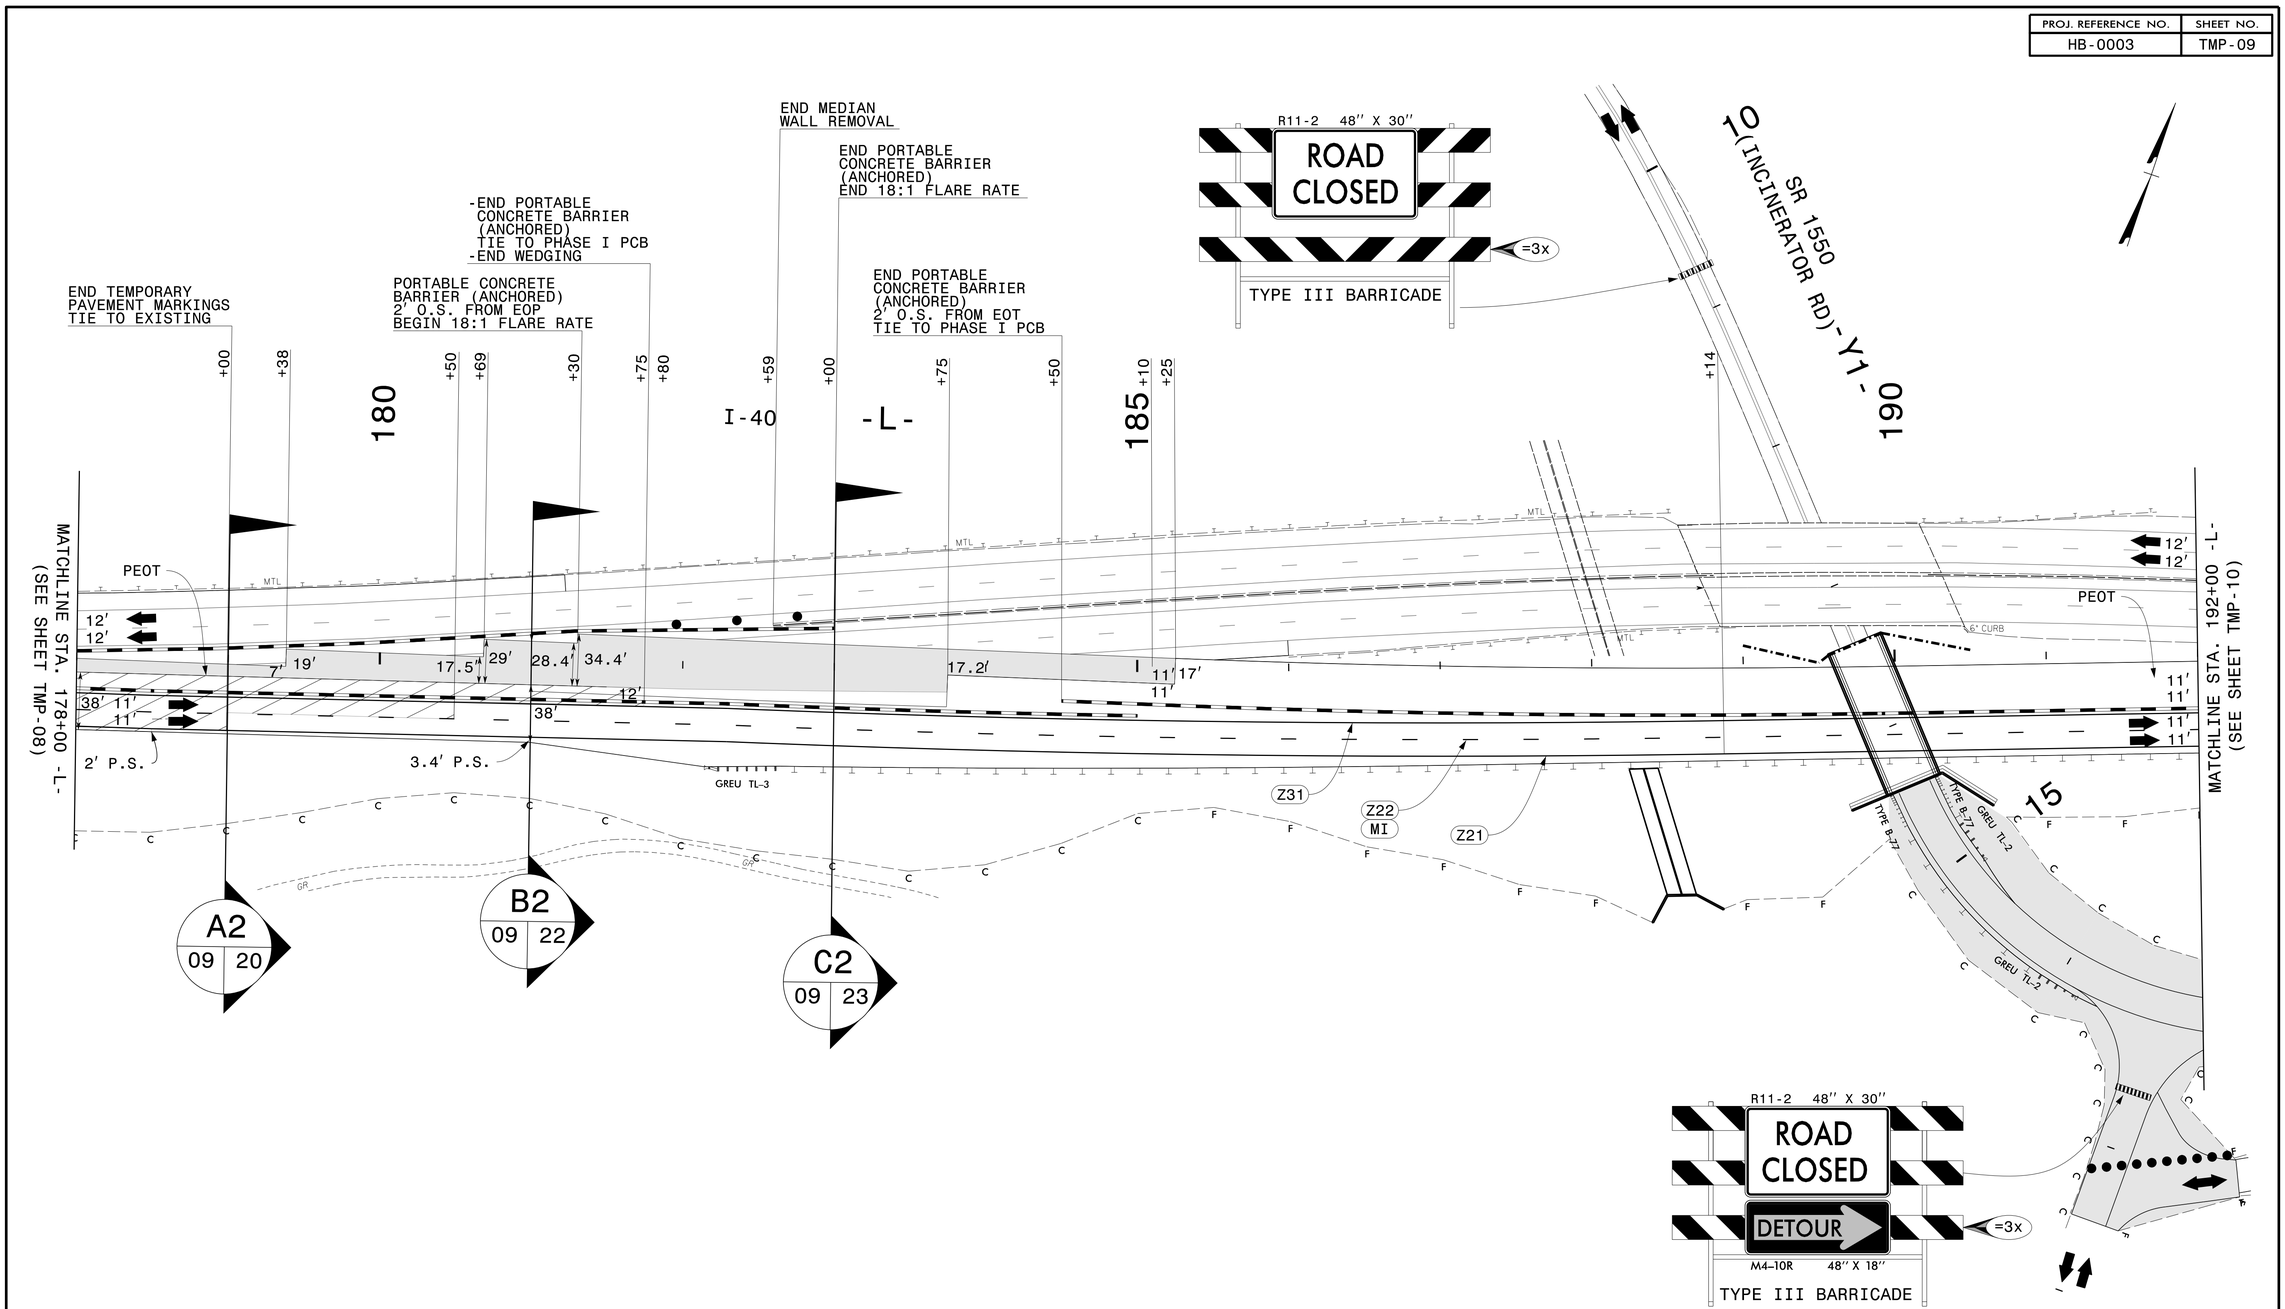

NOTES:
1) PEOT = PROPOSED EDGE OF TRAVEL
PTOC = PROPOSED TOP OF CROWN

ETHERILL ENGINEERING
1223 Jones Franklin Rd.
Raleigh, N.C. 27606
License No. F-0377
Bus: 919 851 8077
Fax: 919 851 8107
TRANSPORTATION PLANNING/DESIGN - BRIDGE/STRUCTURE DESIGN
CIVIL/SITE DESIGN - GIS/GPS - CONSTRUCTION OBSERVATION

APPROVED: DocuSigned by: Lawrence H. Green 480870889880488...
DATE: 4/8/2024

NORTH CAROLINA PROFESSIONAL SEAL 028137 ENGINEER LAWRENCE H. GREEN

DOCUMENT NOT CONSIDERED FINAL UNLESS ALL SIGNATURES COMPLETED

DIVISION OF HIGHWAYS STATE OF NORTH CAROLINA DEPARTMENT OF TRANSPORTATION WORK ZONE TRAFFIC CONTROL

PHASE II DETAIL

4/5/2024
P:\2023\23I28.01_HB-0003\Traffic\Traffic Design\Pre-Let\Plan\WZTC\HB-0003_TMP_09_PHII.dgn
User:AHayes