DocuSign Envelope ID: E362254C-A31E-481A-94FD-7D34938810C6

TIP NO.	SHEET NO.
HB-0004	PMP-04

APPROVED: DocuSigned by: Lawrence H. Green 480870889B8D488...

DATE: 4/11/2024

SEAL

NORTH CAROLINA PROFESSIONAL SEAL 028137 ENGINEER LAWRENCE H. GREEN

DOCUMENT NOT CONSIDERED FINAL UNLESS ALL SIGNATURES COMPLETED

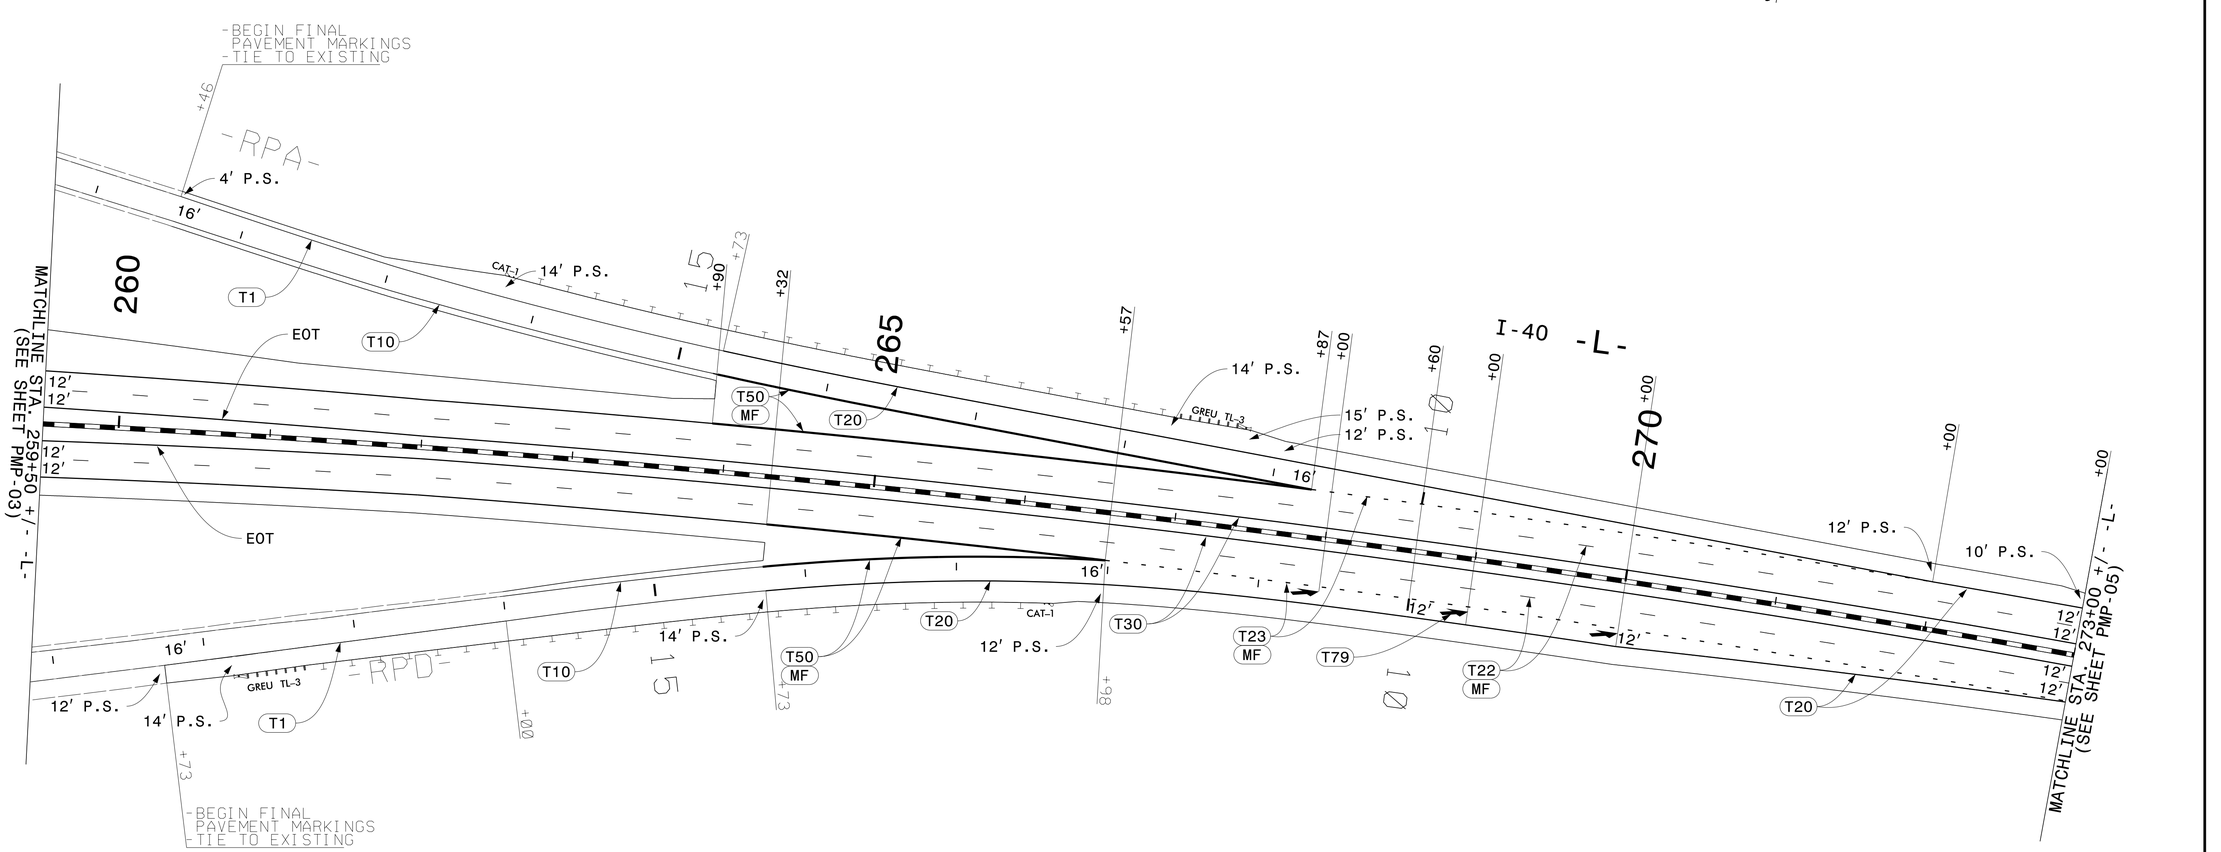

WETHERILL ENGINEERING
1223 Jones Franklin Rd.
Raleigh, N.C. 27606
License No. F-0377
Bus: 919 851 8077
Fax: 919 851 8107
TRANSPORTATION PLANNING/DESIGN - BRIDGE/STRUCTURE DESIGN
CIVIL/SITE DESIGN - GIS/GPS - CONSTRUCTION OBSERVATION

PAVEMENT MARKING DETAIL

4/11/2024
P:\2023\23124.01_HB-0004\Traffic\Traffic Design\2 Plan Design\Pavement Markings\HB-0004_PMP_04 DTL.dgn
User:AHayes