DocuSign Envelope ID: 704CD238-6A02-4324-9404-75C2F520F268

TIP NO.	SHEET NO.
HB-0004	SIGN-6

APPROVED: Regina M. Muncey (DocuSigned by: C7FE51B522454FA...)

DATE: 4/8/2024

SEAL

NORTH CAROLINA PROFESSIONAL SEAL 43239 ENGINEER REGINA M. MUNCEY

DOCUMENT NOT CONSIDERED FINAL UNLESS ALL SIGNATURES COMPLETED

Stantec

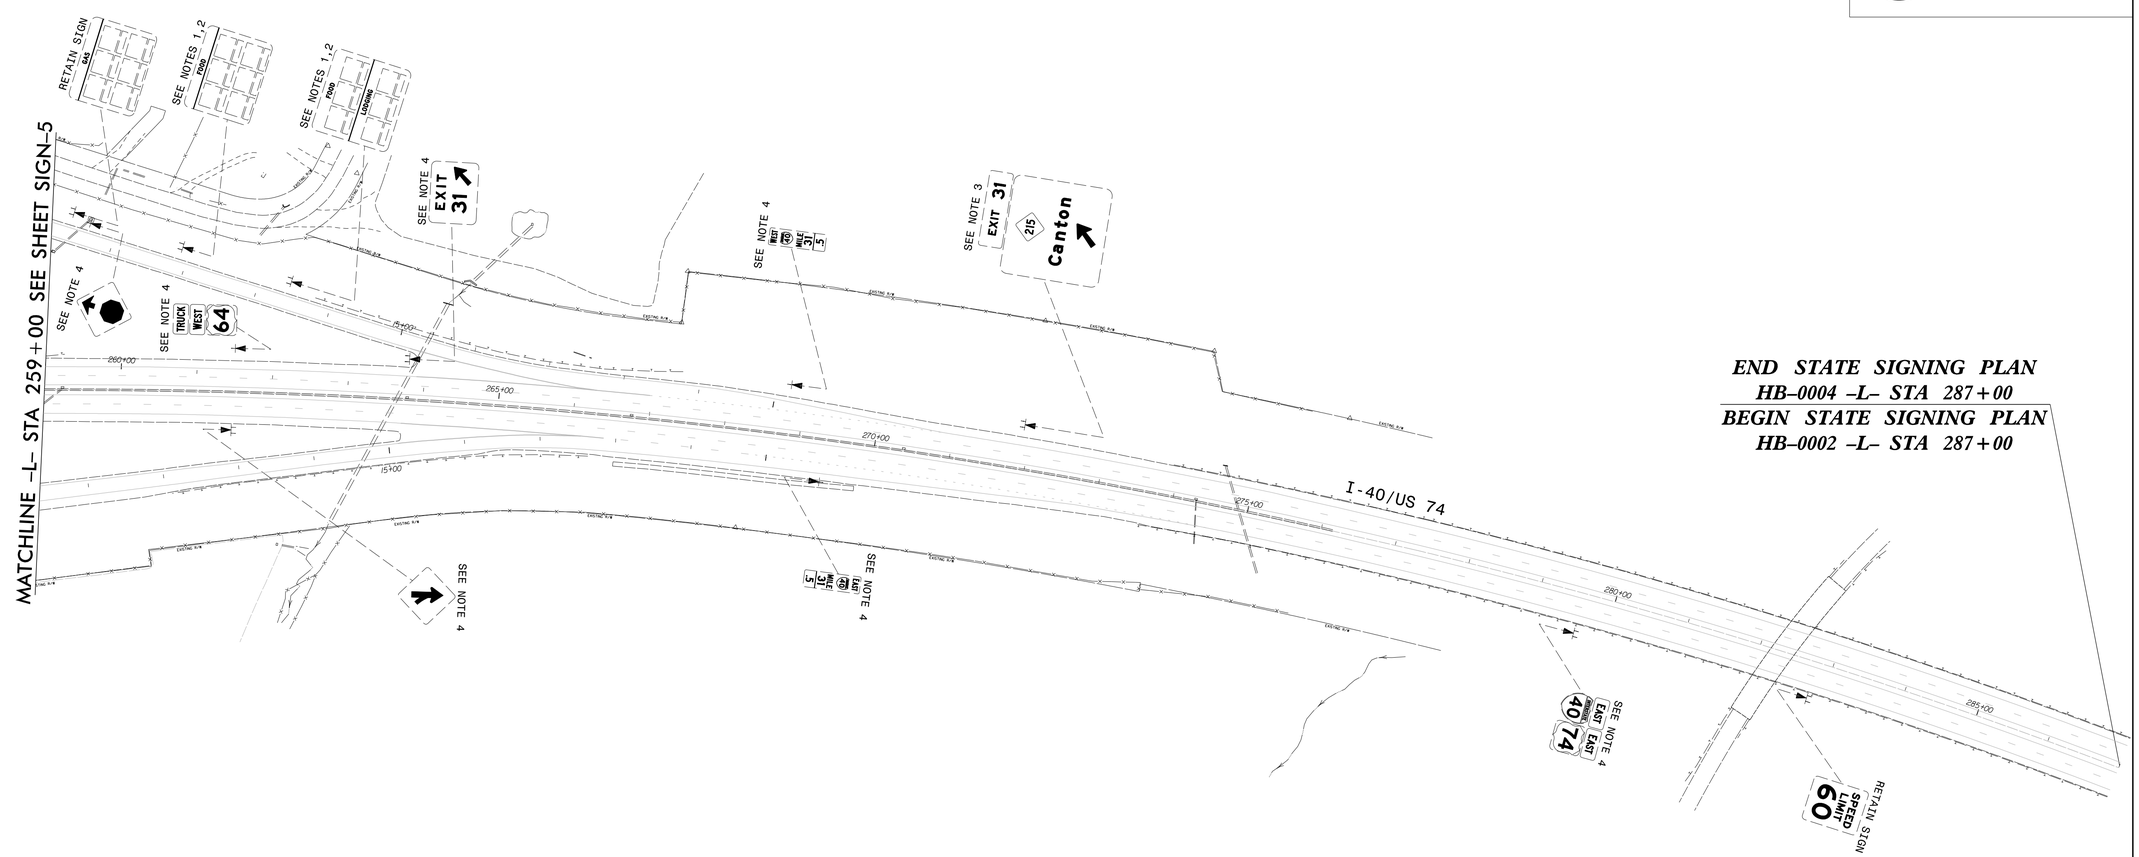

END STATE SIGNING PLAN
HB-0004 -L- STA 287+00
BEGIN STATE SIGNING PLAN
HB-0002 -L- STA 287+00

PROJECT NOTES

1. SIGN ERECTION, RELOCATE TYPE A
2. DISPOSAL OF SUPPORT, STEEL BEAM
3. DISPOSAL OF SIGN SYSTEM, STEEL BEAM
4. DISPOSAL OF SIGN SYSTEM, U-CHANNEL

EXISTING SIGNING
I-40/US 74
-L- STA 259+00 TO -L- STA 287+00

$$$$$$SYSTIME$$$$$
$$$$$$$$$$$$$$DGN$$$$$$$$$$$$$$$$$$$$$$
$$$$USERNAME$$$$