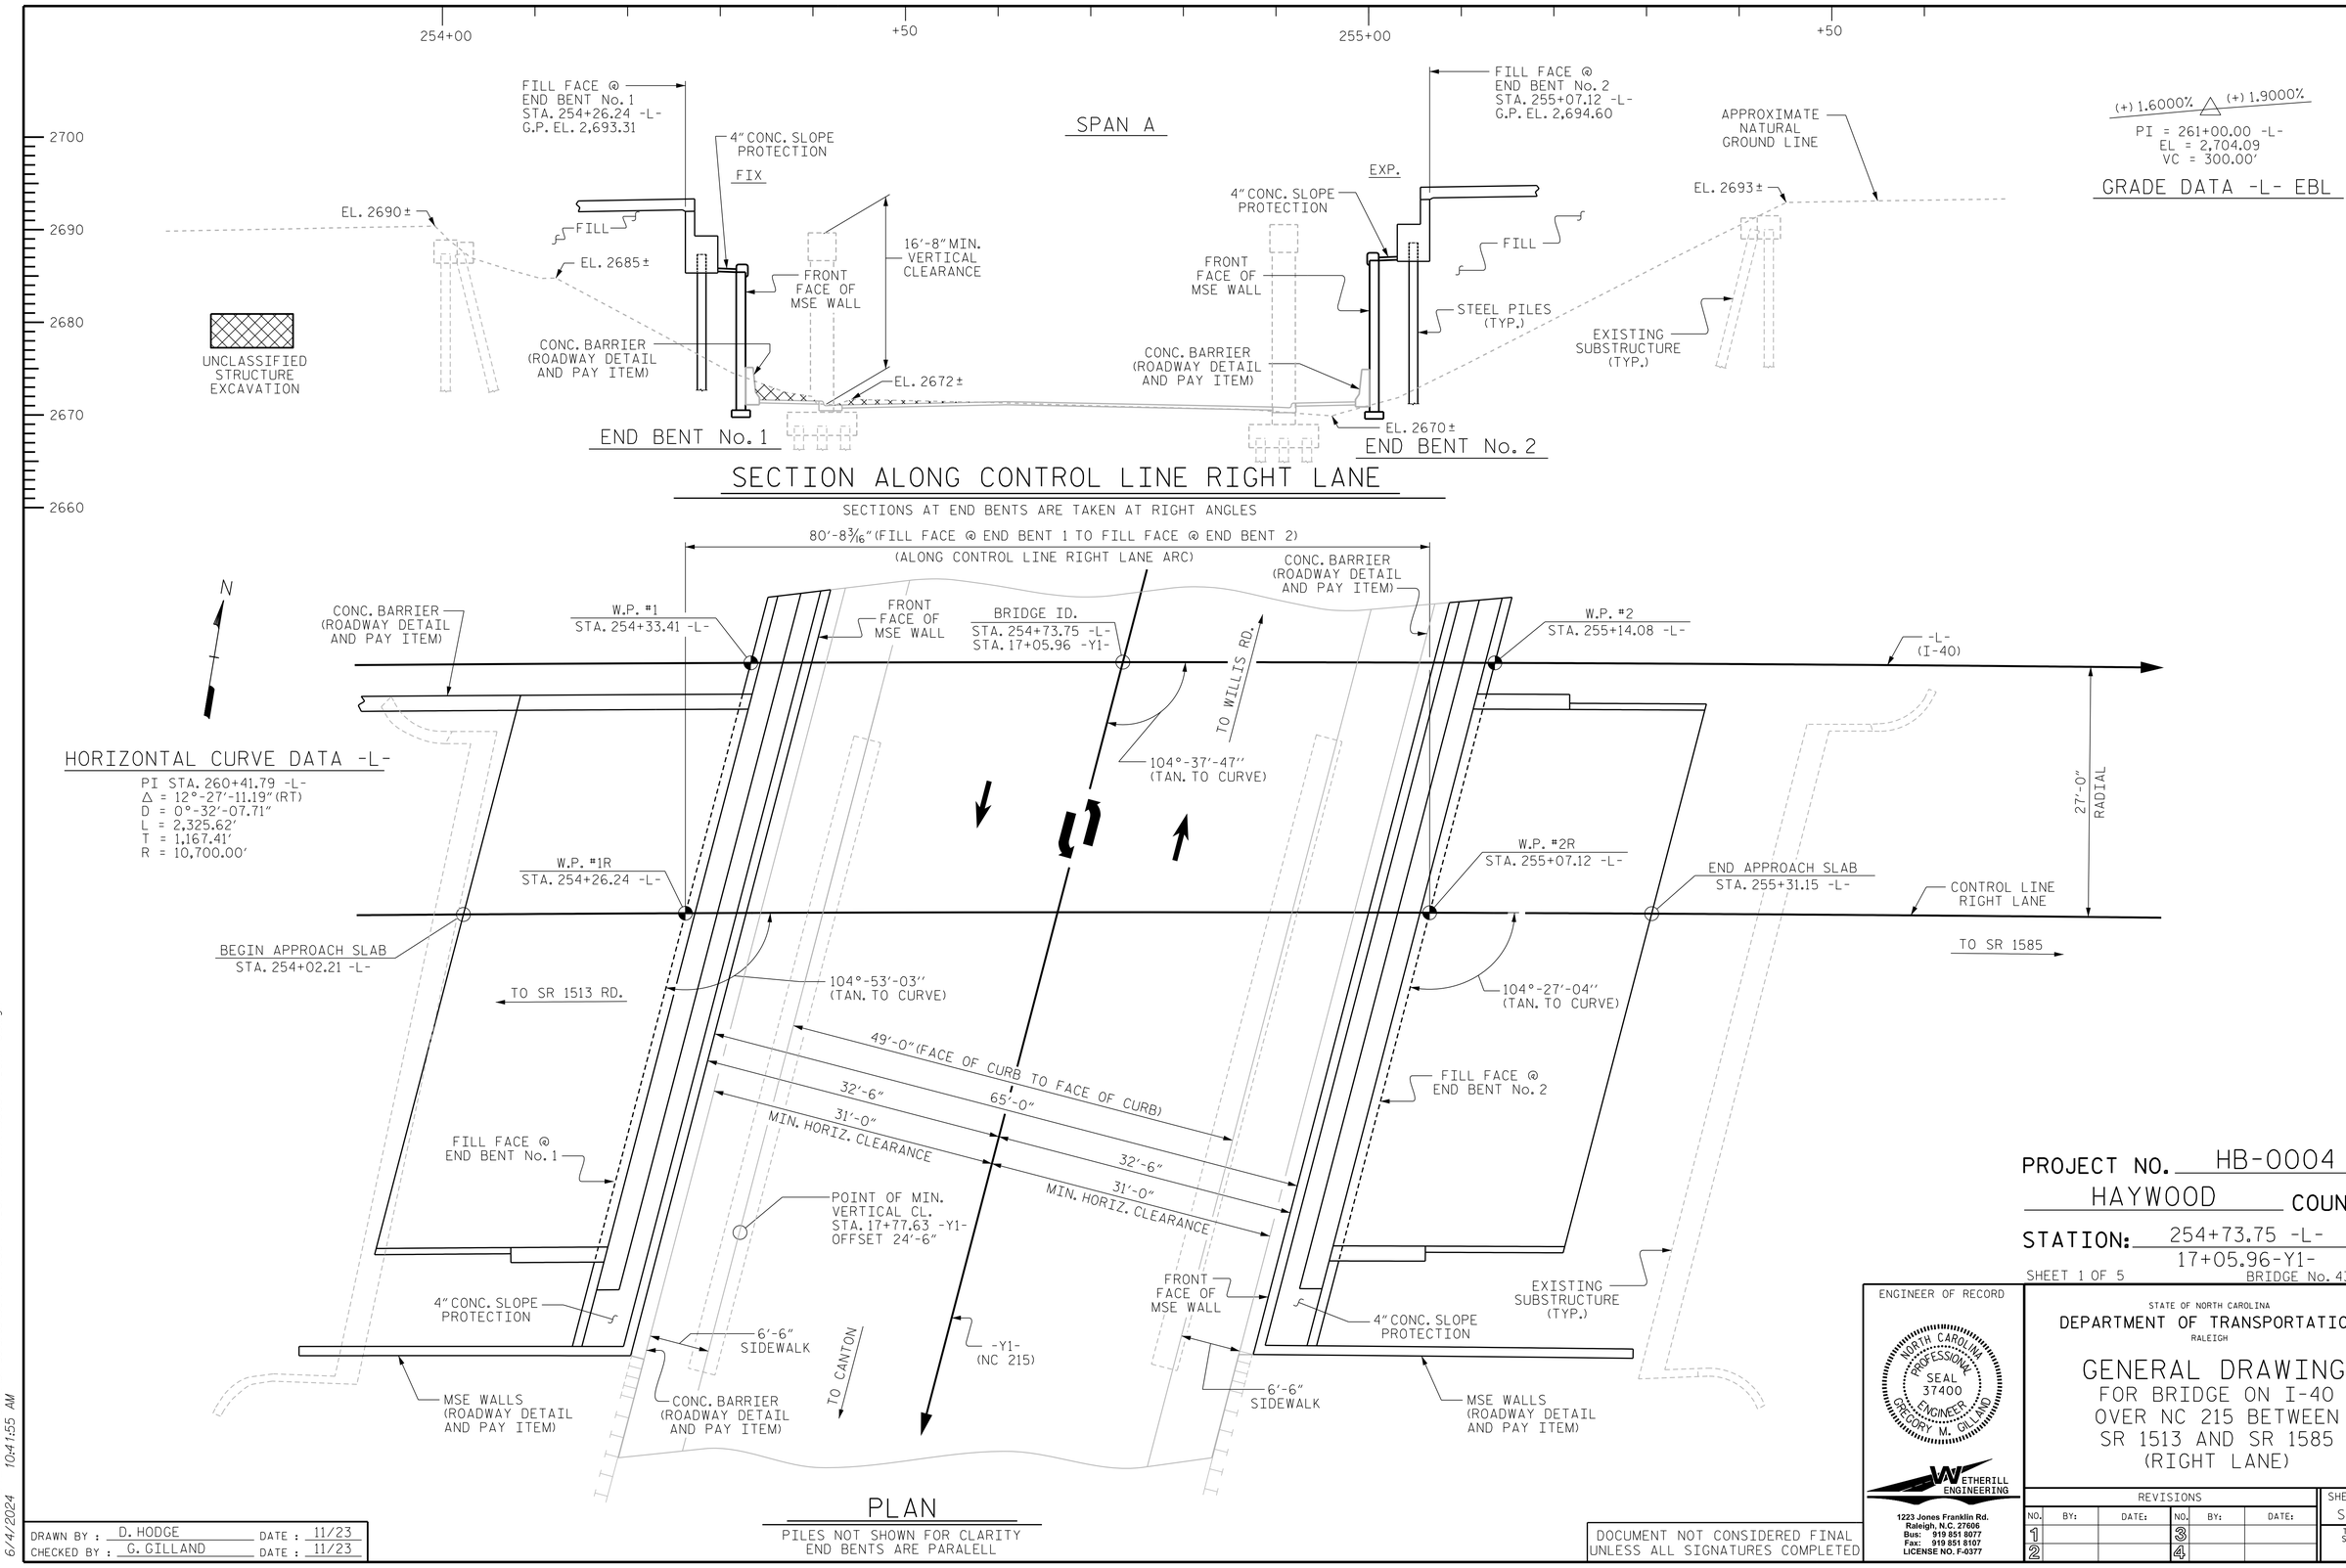

P:\2023\23 12401_HB 0004\Structures\DGN\HB0004 (RIGHT LANE)\HB0004-RIGHT-GD.dgn
6/4/2024 10:41:55 AM

DRAWN BY : D. HODGE DATE : 11/23
CHECKED BY : G. GILLAND DATE : 11/23

DOCUMENT NOT CONSIDERED FINAL UNLESS ALL SIGNATURES COMPLETED

ENGINEER OF RECORD

NORTH CAROLINA PROFESSIONAL SEAL 37400 ENGINEER GREGORY M. GILLAND

WETHERILL ENGINEERING
1223 Jones Franklin Rd.
Raleigh, N.C. 27606
Bus: 919 851 8077
Fax: 919 851 8107
LICENSE NO. F-0377

STATE OF NORTH CAROLINA
DEPARTMENT OF TRANSPORTATION
RALEIGH

GENERAL DRAWING
FOR BRIDGE ON I-40
OVER NC 215 BETWEEN
SR 1513 AND SR 1585
(RIGHT LANE)

PROJECT NO. HB-0004
HAYWOOD COUNTY
STATION: 254+73.75 -L-
17+05.96-Y1-
SHEET 1 OF 5
BRIDGE No. 430472

REVISIONS					
NO.	BY:	DATE:	NO.	BY:	DATE:
1			3		
2			4		

SHEET NO. S2-01
TOTAL SHEETS 58