PROJECT REFERENCE NO.	SHEET NO.
I-5918	2B-3
R/W SHEET NO.	
ROADWAY DESIGN ENGINEER	HYDRAULICS ENGINEER

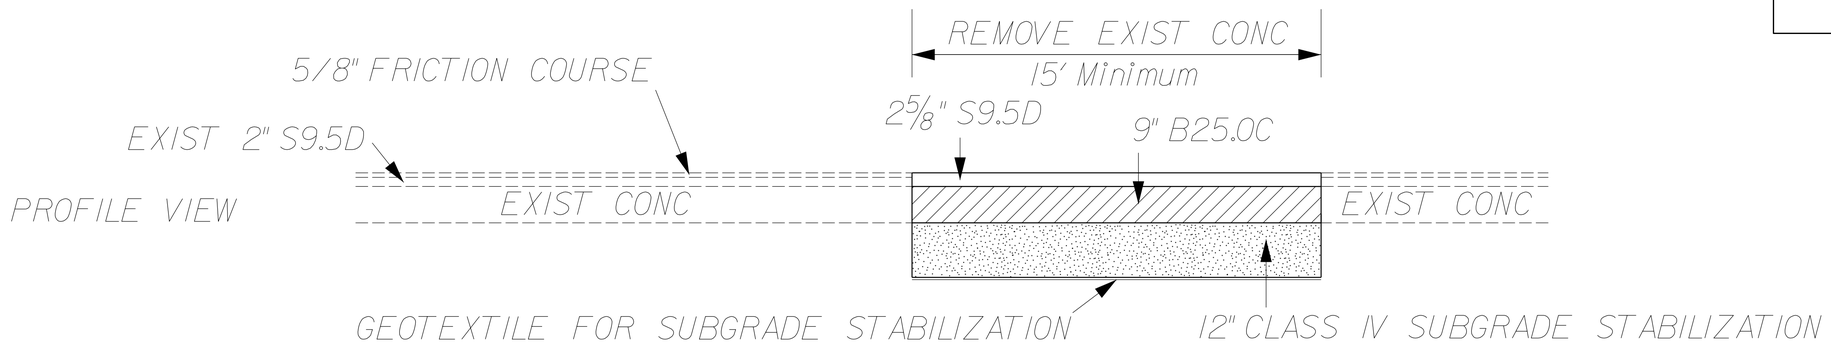

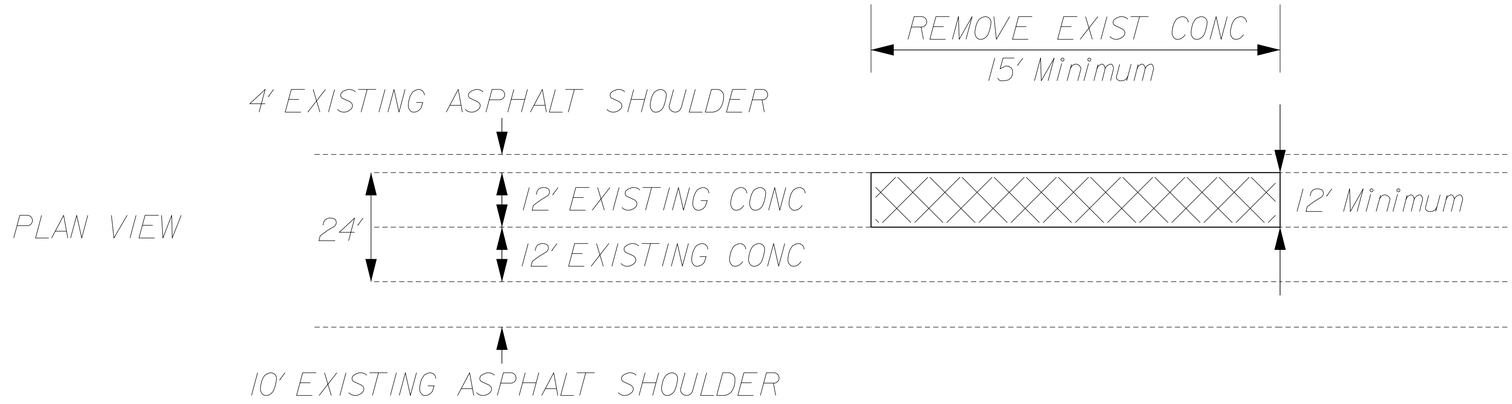

Concrete Slab Removal and Asphalt Replacement Detail

** Existing Concrete Pavement extends from approx. MM 45.0 N. to MM 48.85 (end project).

Notes:

1. Breaking & Removal of Concrete Slabs will be paid as "Removal of Existing Concrete Pavement Slabs (SY)"

2. Asphalt placement will be paid for as "Patching Existing Pavement (Ton).

8/17/99

02 MAY 2024 15:30
$$USERNAME$$
$$$$ DGN: C:\Users\lredell\I-5918 I-77 MM 36 to 49\Typs_Maps_Details\I-5918 Final CADD Files\I-5918_Rdy_dtl_ConcSlabRemoval.dgn