PROJECT REFERENCE NO.	SHEET NO.
U-5813	RW02C-1

Location and Surveys

Dewberry
9300 Harris Corners Parkway, Suite 220
Charlotte, NC 28269

SURVEY CONTROL SHEET

W/ EXISTING CENTERLINE ALIGNMENTS PRIOR TO CONSTRUCTION

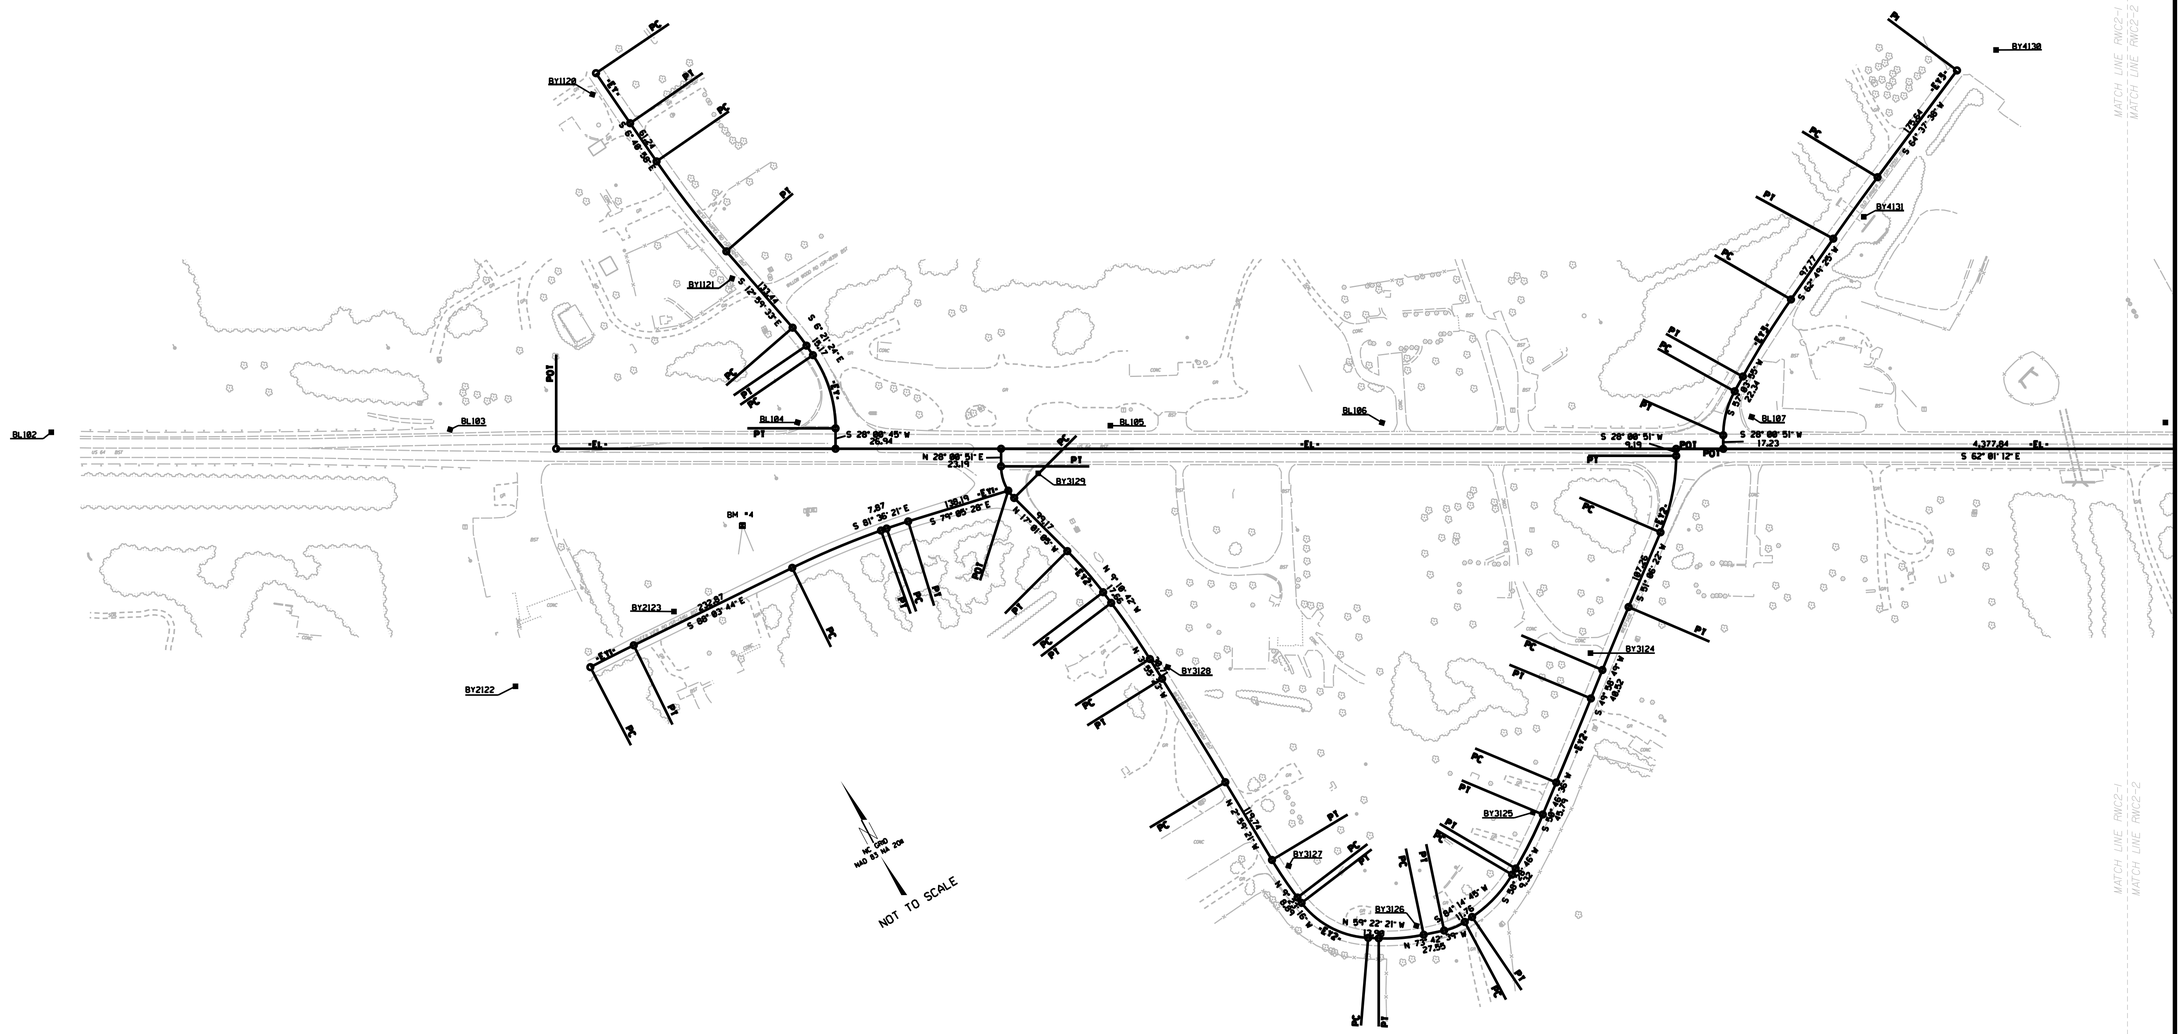

NOTES:

1. PROJECT CONTROL WAS ESTABLISHED USING GNSS, THE GLOBAL NAVIGATION SATELLITE SYSTEM.

2. THE SURVEY CONTROL DATA FOR THIS PROJECT HAS BEEN COMPILED FROM VARIOUS SOURCES. IF FURTHER INFORMATION REGARDING PROJECT CONTROL IS NEEDED, PLEASE CONTACT THE LOCATION AND SURVEYS UNIT.

6/2/99

REVISIONS

08-JAN-2019 12:34
P:\0008729\CAD\Survey\C Sheets\revisions 1-8-2019c sheets.dgn
aproffit AT MJD3WIGH