SURVEY CONTROL SHEET

W/ EXISTING CENTERLINE ALIGNMENTS PRIOR TO CONSTRUCTION

PROJECT REFERENCE NO.	SHEET NO.
U-5813	RW02C-4

Location and Surveys

Dewberry
9300 Harris Corners Parkway, Suite 220
Charlotte, NC 28269

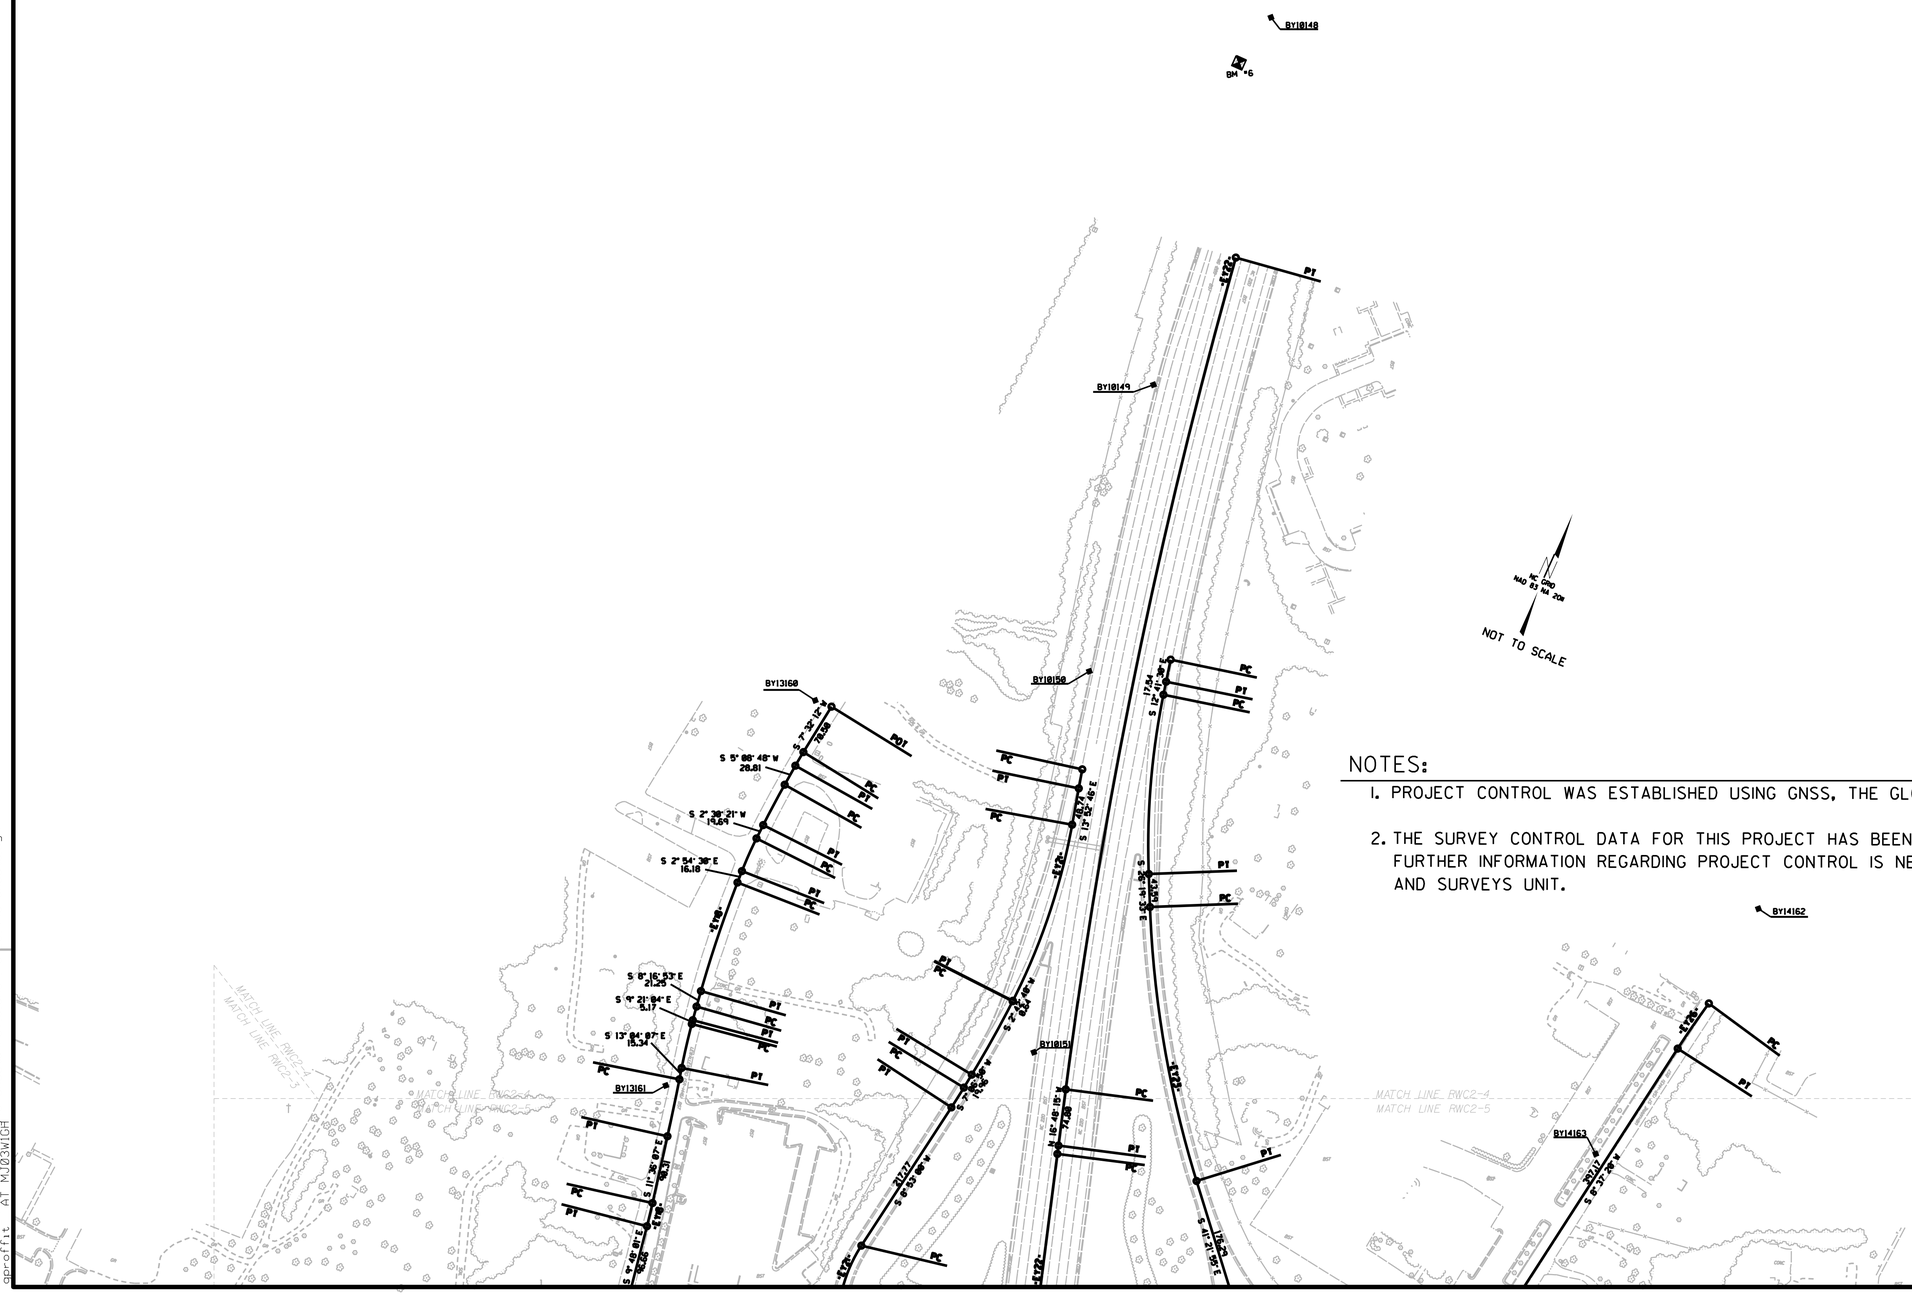
BY10148
BM #6
BY10149
PT
BY13160
BY10150
BY10151
BY13161
BY14162
BY14163
MATCH LINE RWC2-2
MATCH LINE RWC2-3
MATCH LINE RWC2-4
MATCH LINE RWC2-5
NC GRID
NAD 83 NA 2011
NOT TO SCALE</

NOTES:

1. PROJECT CONTROL WAS ESTABLISHED USING GNSS, THE GLOBAL NAVIGATION SATELLITE SYSTEM.

2. THE SURVEY CONTROL DATA FOR THIS PROJECT HAS BEEN COMPILED FROM VARIOUS SOURCES. IF FURTHER INFORMATION REGARDING PROJECT CONTROL IS NEEDED, PLEASE CONTACT THE LOCATION AND SURVEYS UNIT.

REVISIONS

6/2/99

08-JAN-2019 12:35
R:\5008572\2\CAD\Survey\C Sheets\revisions 1-8-2019\c sheets.dgn
aprofitt at MJ03WIGH