DocuSign Envelope ID: 4E13AA4E-472C-4FBD-A634-6BBA38C35CAC

5/28/99

–Y4–

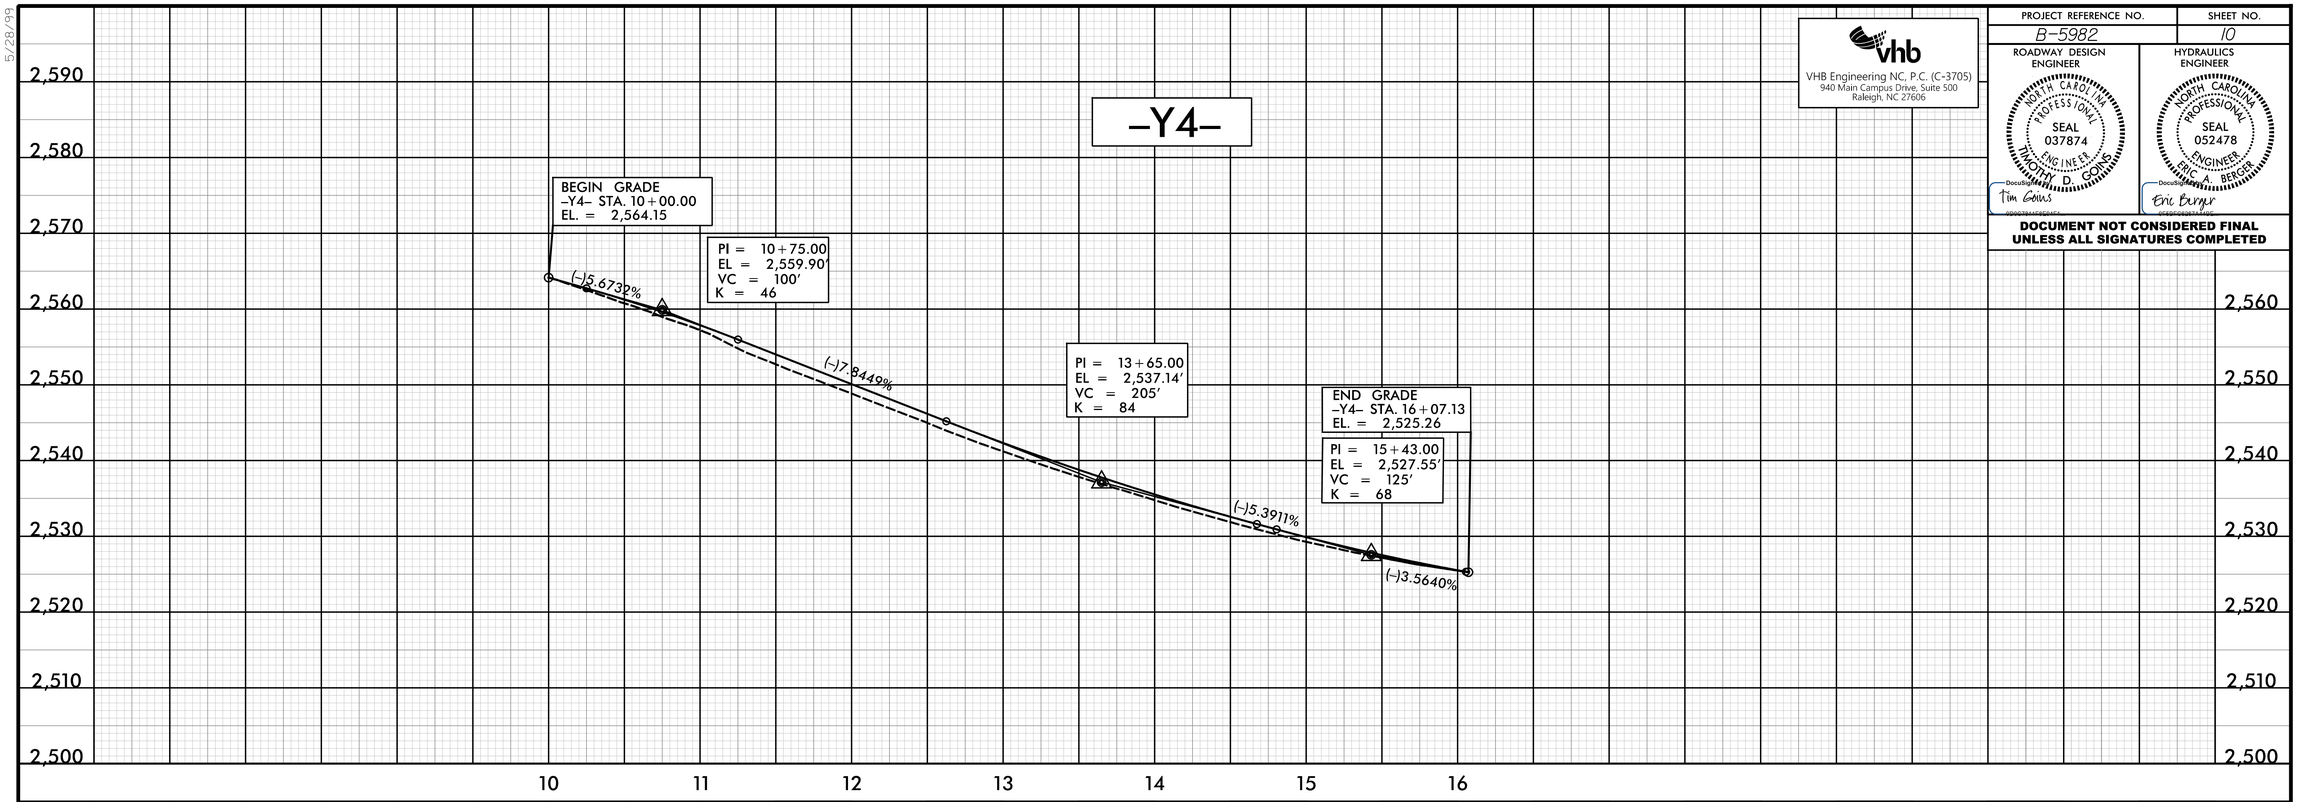

vhb
VHB Engineering NC, P.C. (C-3705)
940 Main Campus Drive, Suite 500
Raleigh, NC 27606

PROJECT REFERENCE NO.	SHEET NO.
B-5982	10

ROADWAY DESIGN ENGINEER
NORTH CAROLINA PROFESSIONAL SEAL 037874 ENGINEER TIMOTHY D. GOINS
DocuSign Envelope ID: Tim Goins

HYDRAULICS ENGINEER
NORTH CAROLINA PROFESSIONAL SEAL 052478 ENGINEER ERIC A. BERGER
DocuSign Envelope ID: Eric Berger

DOCUMENT NOT CONSIDERED FINAL UNLESS ALL SIGNATURES COMPLETED

4/29/2024
B5982_rdy_pfl_10.dgn
mhussey