PROJECT REFERENCE NO.	SHEET NO.
B-5982	RW04

Location and Surveys

LOCATION AND SURVEYS, DIVISION 14
122 BONNIE LANE
SYLVA, NC 28779

PROJECT SURVEYOR

NORTH CAROLINA PROFESSIONAL SEAL L-4727 LAND SURVEYOR BRIAN A. BARWATT

I, Brian Barwatt, certify that the right of way and permanent easement monumentation for this project shown herein was completed under my direct and responsible charge from an actual survey made under my supervision; that all horizontal closures had a minimum ratio of precision of 1:10,000 (Class A). Field work was performed during December, 2023 and all coordinates are based on NAD83/2011; That this survey was performed to meet the requirements of 21NCAC 56.1600 as applicable.

This 18th day of June, 2024.

DocuSigned by: Brian Barwatt
A8355FE9A8A4CE...
Professional Land Surveyor L-4727

DOCUMENT NOT CONSIDERED FINAL UNLESS ALL SIGNATURES COMPLETED

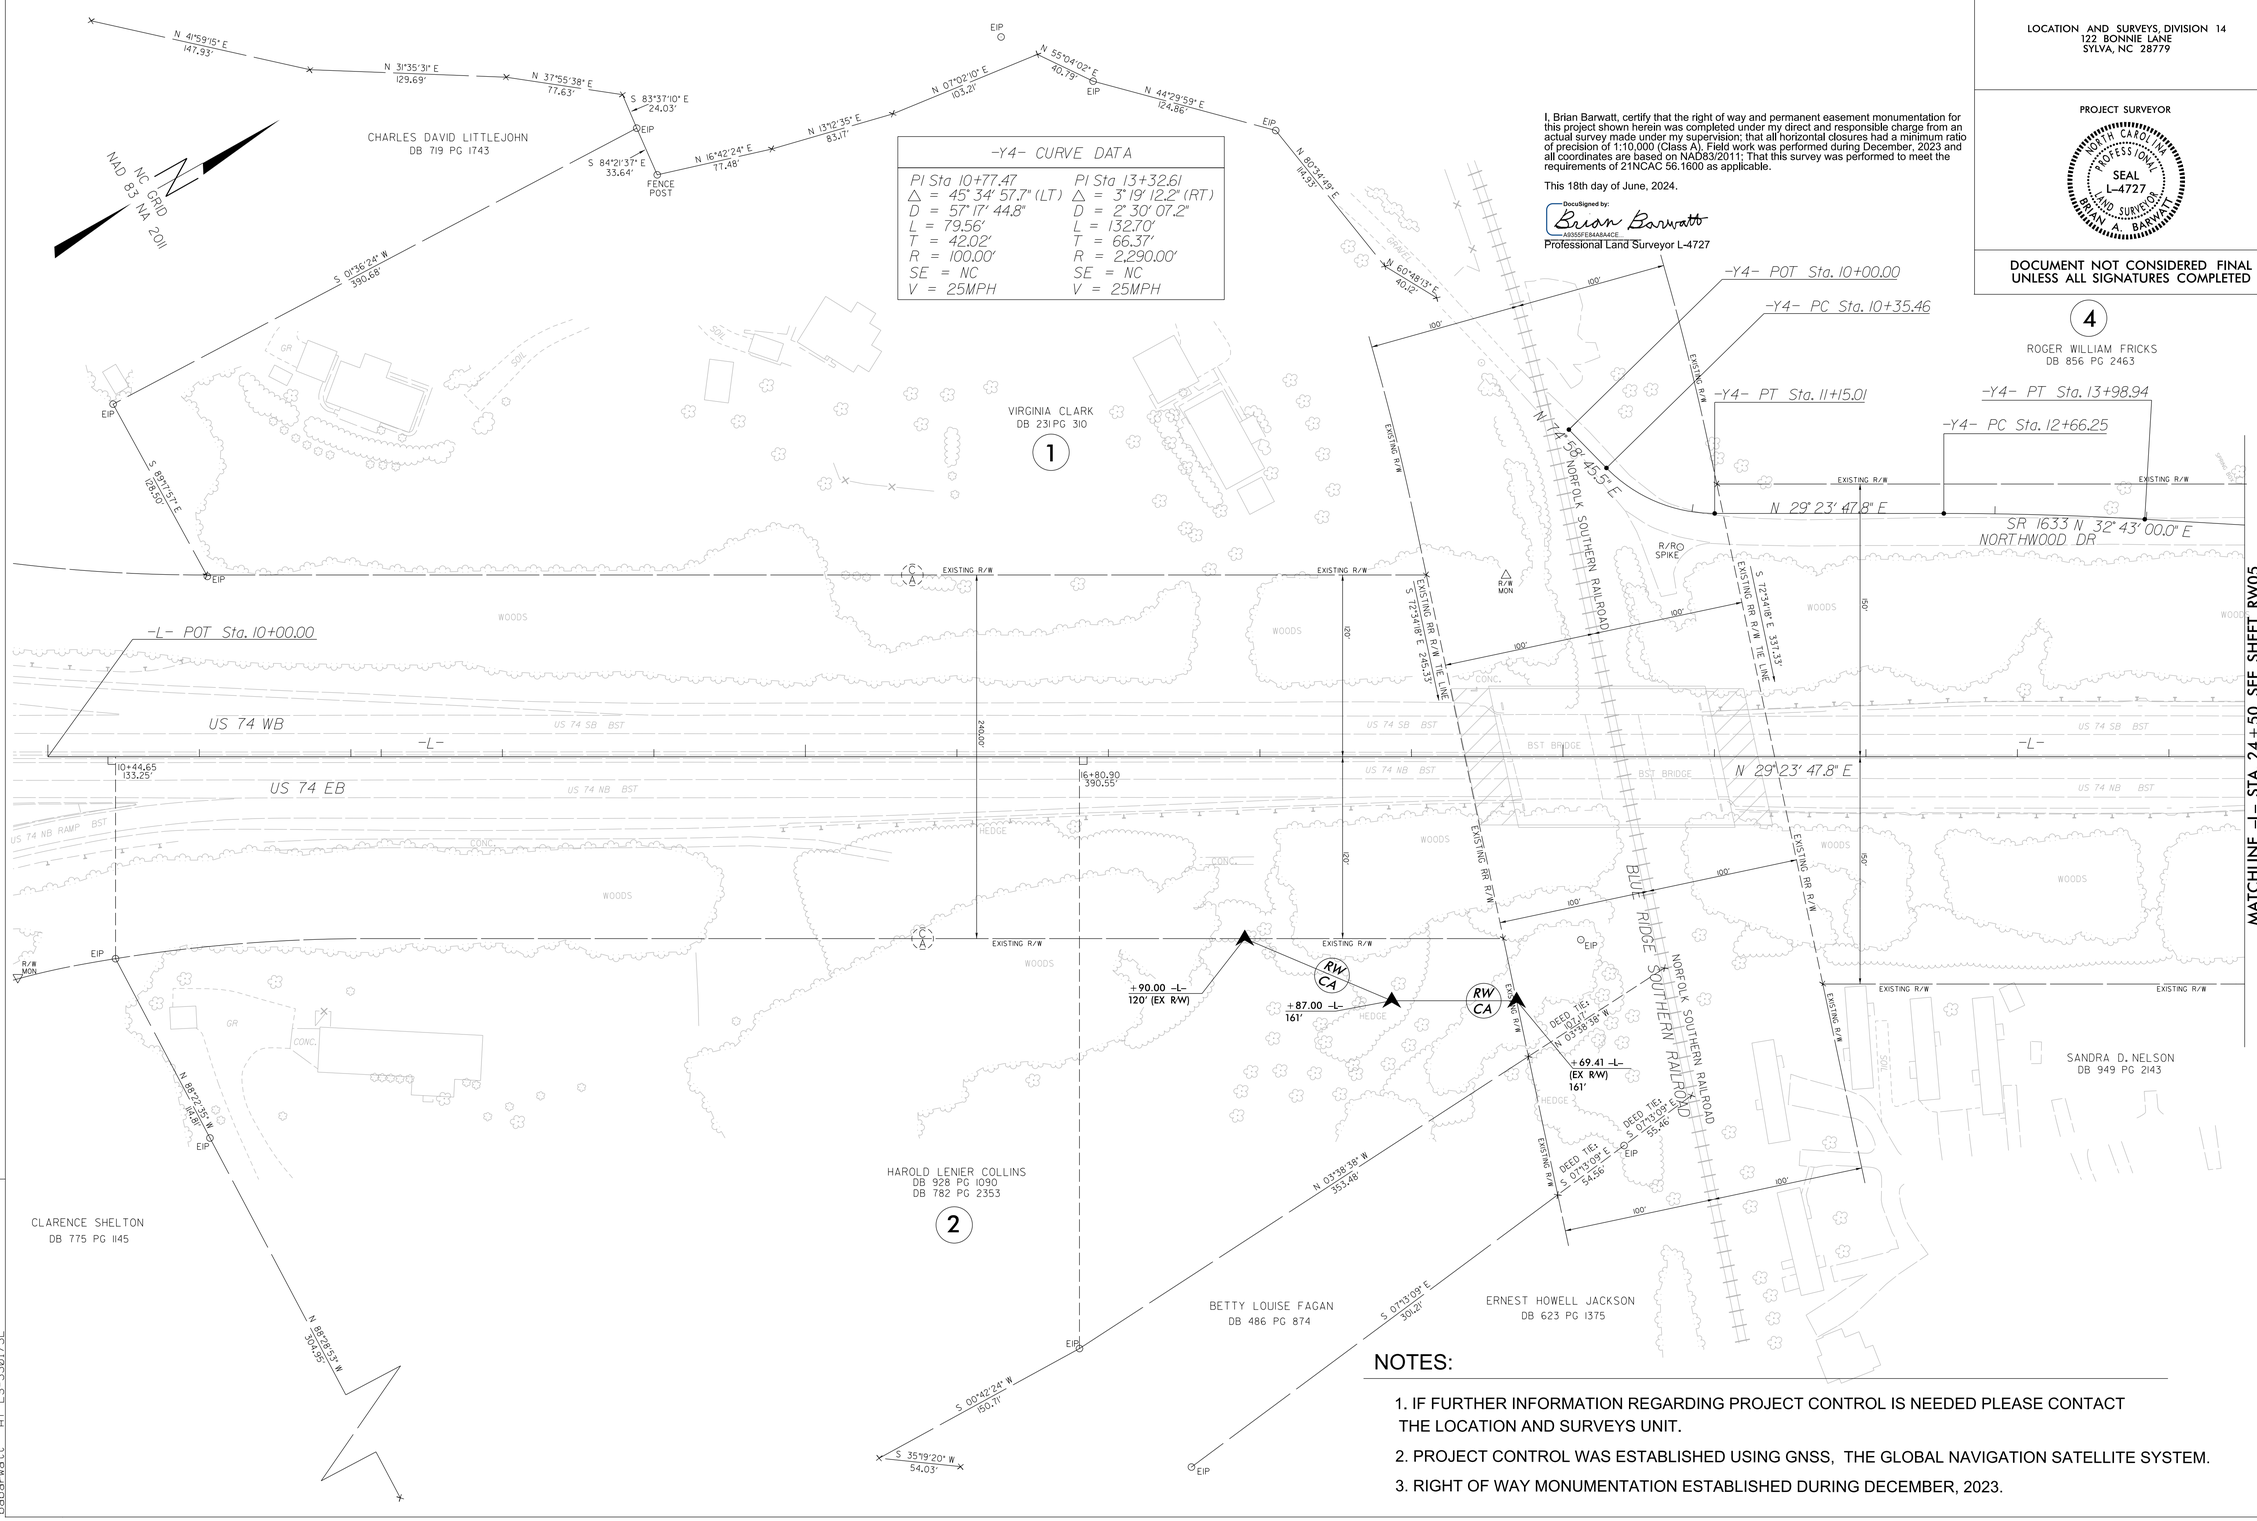

-Y4- CURVE DATA

PI Sta 10+77.47	PI Sta 13+32.61
△ = 45° 34' 57.7" (LT)	△ = 3° 19' 12.2" (RT)
D = 57° 17' 44.8"	D = 2° 30' 07.2"
L = 79.56'	L = 132.70'
T = 42.02'	T = 66.37'
R = 100.00'	R = 2,290.00'
SE = NC	SE = NC
V = 25MPH	V = 25MPH

NOTES:

1. IF FURTHER INFORMATION REGARDING PROJECT CONTROL IS NEEDED PLEASE CONTACT THE LOCATION AND SURVEYS UNIT.
2. PROJECT CONTROL WAS ESTABLISHED USING GNSS, THE GLOBAL NAVIGATION SATELLITE SYSTEM.
3. RIGHT OF WAY MONUMENTATION ESTABLISHED DURING DECEMBER, 2023.

REVISIONS

6/2/99

18-JUN-2024 10:30
C:\Users\bbarwatt\Desktop\b5982\RW Sheets\b5982_ls_rw04.dgn
bbarwatt API LS-330173