PROJECT REFERENCE NO.	SHEET NO.
B-5982	ITS-3

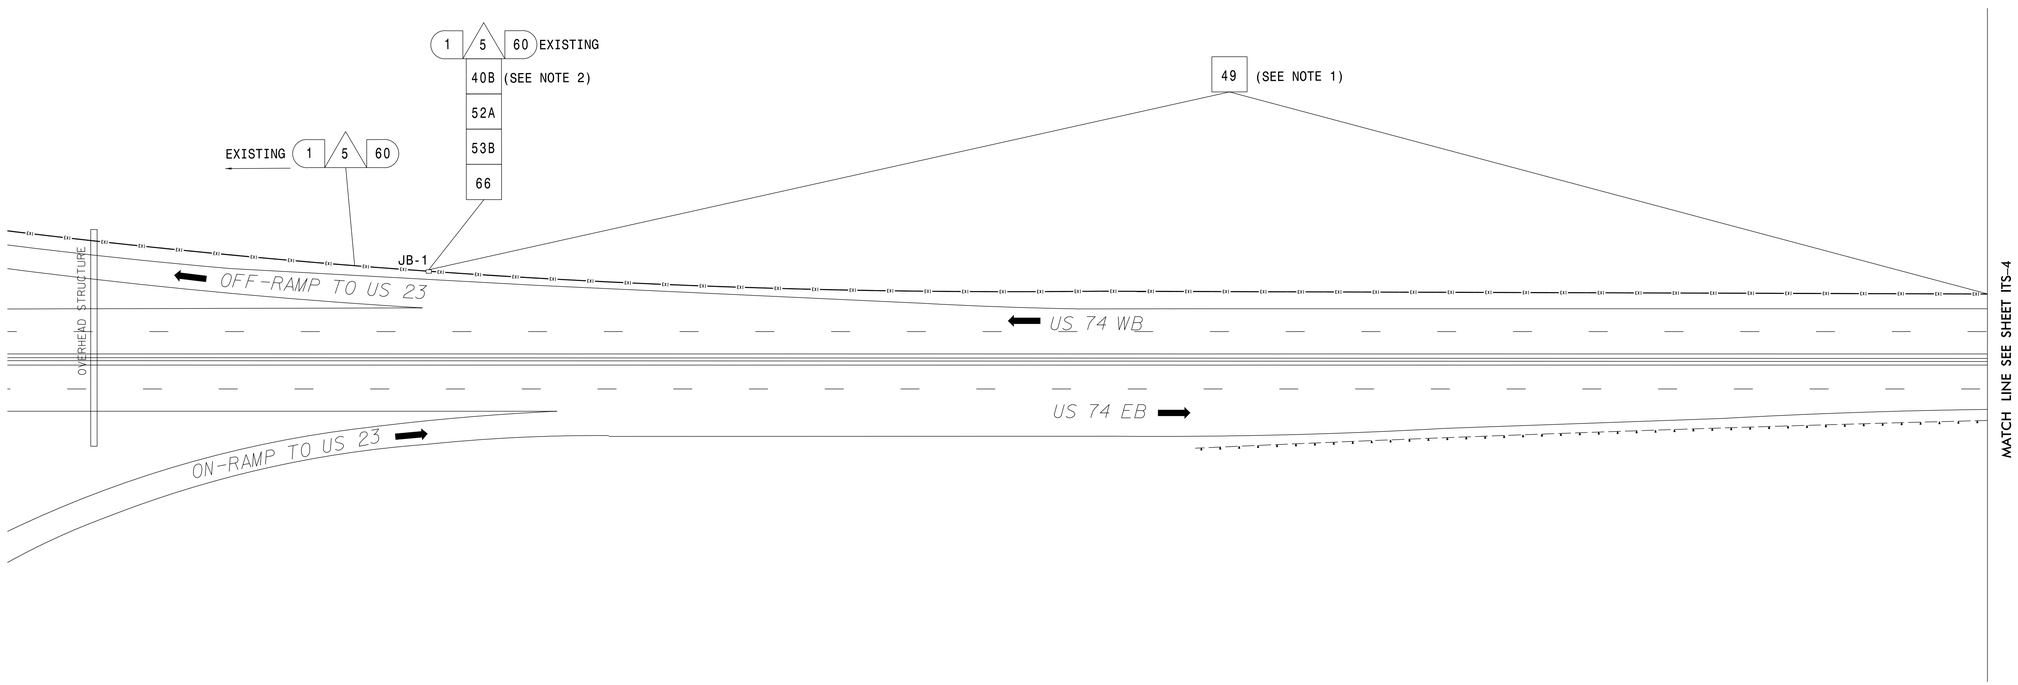

NOTES:

1) THE CONTRACTOR SHALL CUT THE OVERHEAD FIBER OPTIC CABLE SPANNING OVER THE BLUE RIDGE SOUTHERN RAILROAD AND BACK PULL INTO THE NEW JUNCTIONS BOXES JB–1 & JB–4 LOCATED TO THE WEST AND EAST OF THE BRIDGE. THE BACK PULLED CABLE SHALL BE COILED, CUT & CAPPED AND STORED PROPERLY. A MINIMUM OF 50 FEET OF SLACK SHALL BE LEFT AT JB–1 & JB–4. JB–2 & JB–3 TO BE BUILT DURING THE FINAL CONSTRUCTION (SEE FINAL DESIGN PLANS).

2) INTERCEPT EXISTING CONDUIT AND INSTALL JUNCTION BOX JB–1. THE CONDUIT SHALL BE CUT AND REMOVE THE CONDUIT ENTERING FROM EAST.

Temporary Design 1

VHB Engineering NC, P.C. (C-3705)
940 Main Campus Drive, Suite 500
Raleigh, NC 27607
P: 919-829-0328

Prepared for the Offices of:
Transportation Mobility and Safety Division
STATE OF NORTH CAROLINA DEPARTMENT OF TRANSPORTATION
Signal Design Section
750 N.Greenfield Pkwy,Garner,NC 27529

SCALE 0 40

US 74 over Blue Ridge Southern Railroad Fiber Optic Cable Installation

Division 14 Haywood County Clyde

PLAN DATE:	June 2024	REVIEWED BY:	M. L. Stygles
PREPARED BY:	S.R.Chiluka	REVIEWED BY:	J.Ma

REVISIONS	INIT.	DATE

DOCUMENT NOT CONSIDERED FINAL UNLESS ALL SIGNATURES COMPLETED

SEAL

NORTH CAROLINA PROFESSIONAL SEAL 047250 ENGINEER SRILATHA R CHILUKA

DocuSigned by: SRChiluka
C05E4C6B2A794BE...
SIGNATURE 6/13/2024
DATE

8/18/2023 9:09:41 AM
\\vhb.com\gbl\proj\Raleigh\38811.03 NCDOT B-5982_Haywood\NCDOT\Utilities\ITS\B5982_ITS _SCP.dgn
schiluka