PROJECT REFERENCE NO.	SHEET NO.
B-5982	ITS-4

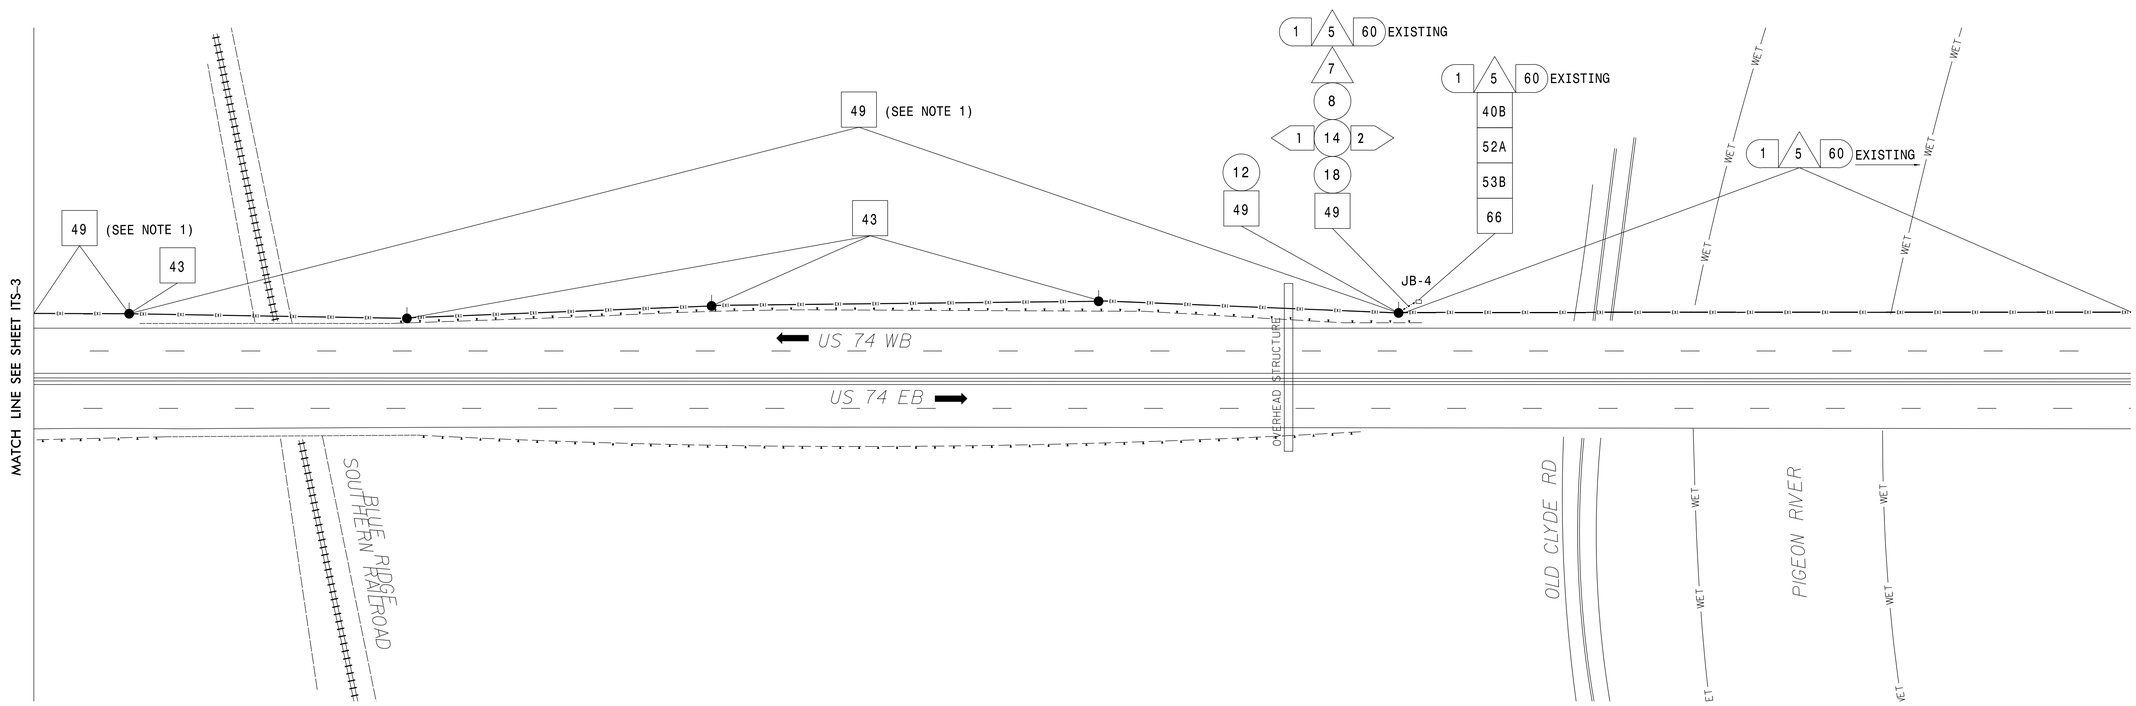

NOTES:

1) THE CONTRACTOR SHALL CUT THE OVERHEAD FIBER OPTIC CABLE SPANNING OVER THE BLUE RIDGE SOUTHERN RAILROAD AND BACK PULL INTO THE NEW JUNCTIONS BOXES JB–1 & JB–4 LOCATED TO THE WEST AND EAST OF THE BRIDGE. THE BACK PULLED CABLE SHALL BE COILED, CUT & CAPPED AND STORED PROPERLY. A MINIMUM OF 50 FEET OF SLACK SHALL BE LEFT AT JB–1 & JB–4. JB–2 & JB–3 TO BE BUILT DURING THE FINAL CONSTRUCTION (SEE FINAL DESIGN PLANS).

2) REMOVAL OF EXISTING POLES SHALL BE INCIDENTAL TO ITEM BACK PULL EXISTING COMMUNICATIONS CABLE.

Temporary Design 1

DOCUMENT NOT CONSIDERED FINAL UNLESS ALL SIGNATURES COMPLETED

VHB Engineering NC, P.C. (C-3705)
940 Main Campus Drive, Suite 500
Raleigh, NC 27607
P: 919-829-0328

Prepared for the Offices of:
Transportation Mobility and Safety Division
Signal Design Section
750 N.Greenfield Pkwy,Garner,NC 27529

SCALE
0 40

US 74 over Blue Ridge Southern Railroad Fiber Optic Cable Installation

Division 14 Haywood County Clyde

PLAN DATE:	June 2024	REVIEWED BY:	M. L. Stygles
PREPARED BY:	S.R.Chiluka	REVIEWED BY:	J.Ma

REVISIONS	INIT.	DATE

SEAL

NORTH CAROLINA PROFESSIONAL ENGINEER SEAL 047250 SRIVATHSA R CHILUKA

DocuSigned by: SRChiluka
CUSTOMER SIGNATURE
6/13/2024
SIGNATURE DATE

8/18/2023 9:09:41 AM
\\vhb.com\gbl\proj\Raleigh\38811-03 NCDOT B-5982_Haywood\NCDOT\Utilities\ITS\B5982_ITS_SCP.dgn
schiluka