I , Robert H. Bengtson , certify that the right of way and permanent easement monumentation for this project shown herein was completed under my direct and responsible charge from an actual survey made under my supervision; that all horizontal closures had a minimum ratio of precision of 1:10,000 (Class A). Field work was performed from 4/25/23 to 5/11/23, and all coordinates are based on NAD83/2011; That this survey was performed to meet the requirements of 21NCAC 56.1600 as applicable.

This 24th day of May, 2023.

DocuSigned by:
Robert H. Bengtson
EA79E7CA33894F1...

Professional Land Surveyor L-3453

PROJECT REFERENCE NO.	SHEET NO.
BR-0097	RW04

Location and Surveys

Dewberry
Dewberry Engineers Inc.
551 PINEY FOREST ROAD
DANVILLE, VA 24540
PHONE: 434.797.4497
FAX: 434.797.4341
NCBELS #F-0929

PROJECT SURVEYOR

NORTH CAROLINA PROFESSIONAL SEAL L-3453 LAND SURVEYOR ROBERT H. BENGTSON

5/24/2023

DOCUMENT NOT CONSIDERED FINAL UNLESS ALL SIGNATURES COMPLETED

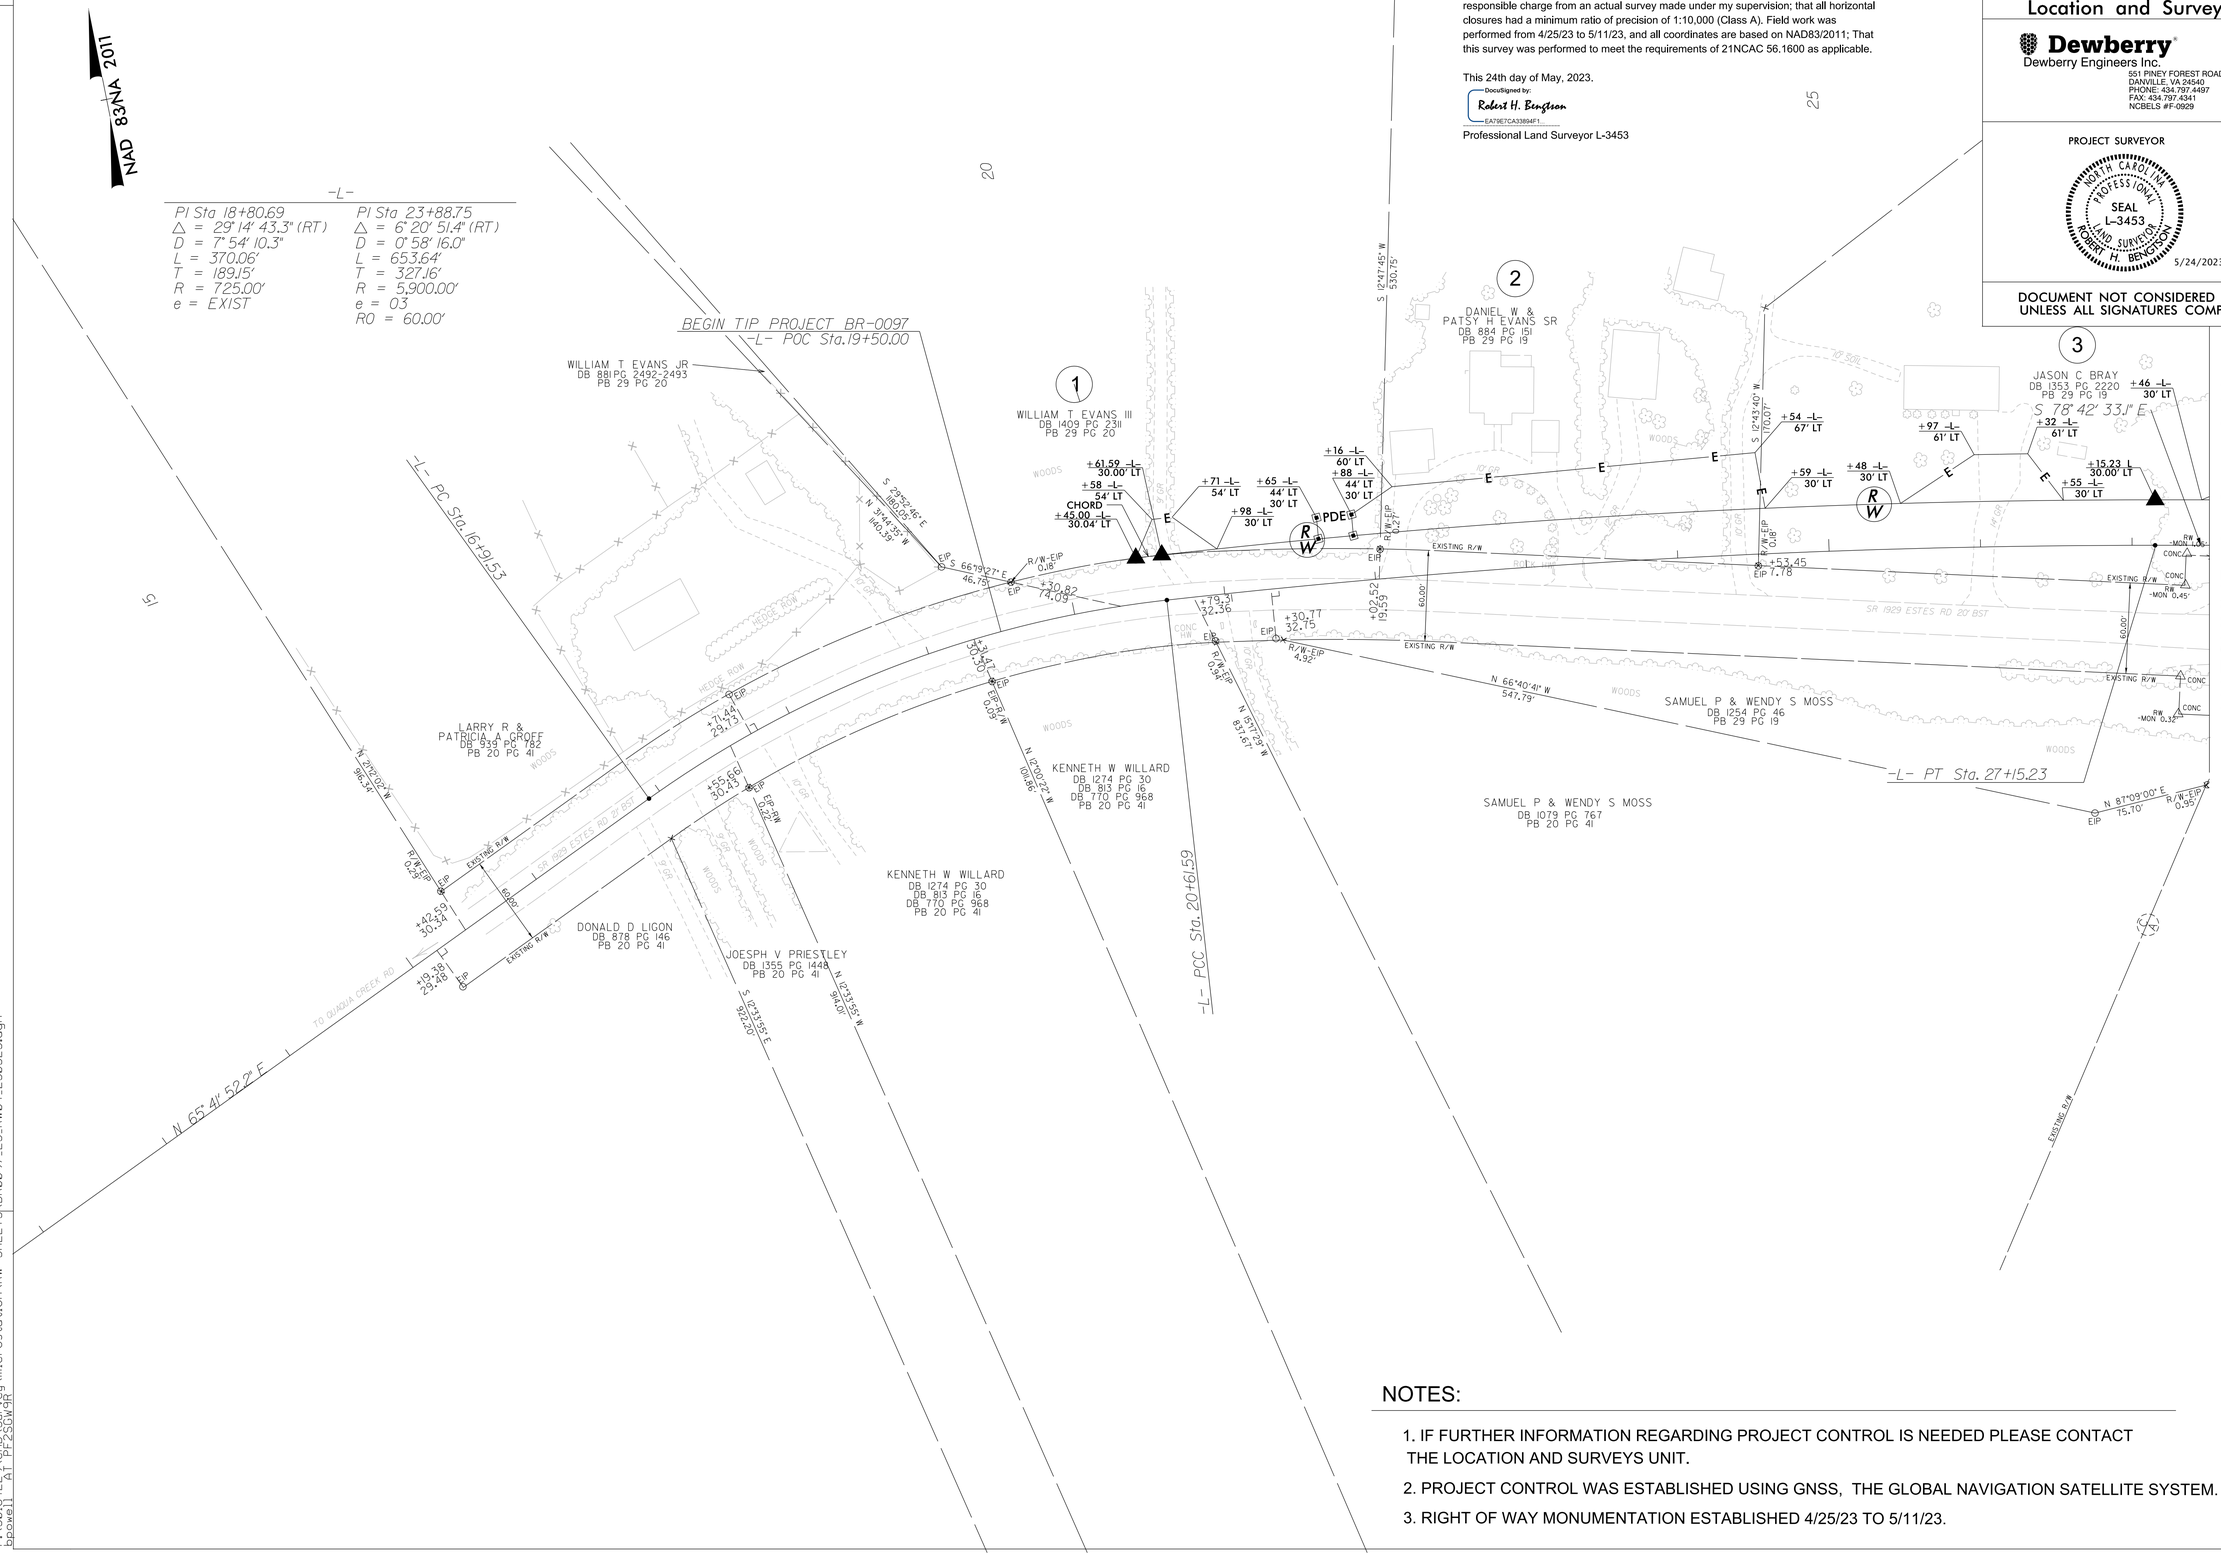

NOTES:

1. IF FURTHER INFORMATION REGARDING PROJECT CONTROL IS NEEDED PLEASE CONTACT THE LOCATION AND SURVEYS UNIT.
2. PROJECT CONTROL WAS ESTABLISHED USING GNSS, THE GLOBAL NAVIGATION SATELLITE SYSTEM.
3. RIGHT OF WAY MONUMENTATION ESTABLISHED 4/25/23 TO 5/11/23.

REVISIONS

6/2/99

23-MAY-2023 11:50
R:\Hydraulics\Survey\microstation\RW SHEETS\BR0097_LS_RW04_230525.dgn
bpowell AT PF2SGW9R