Project No.	Sheet No.
P-5715	Sig. 1.0

STATE OF NORTH CAROLINA
DIVISION OF HIGHWAYS

WAKE COUNTY

LOCATION: NEW HOPE CHURCH ROAD GRADE SEPARATION OVER CSX RAILROAD S LINE IN RALEIGH

TYPE OF WORK: TRAFFIC SIGNALS AND SIGNAL COMMUNICATIONS

Vicinity

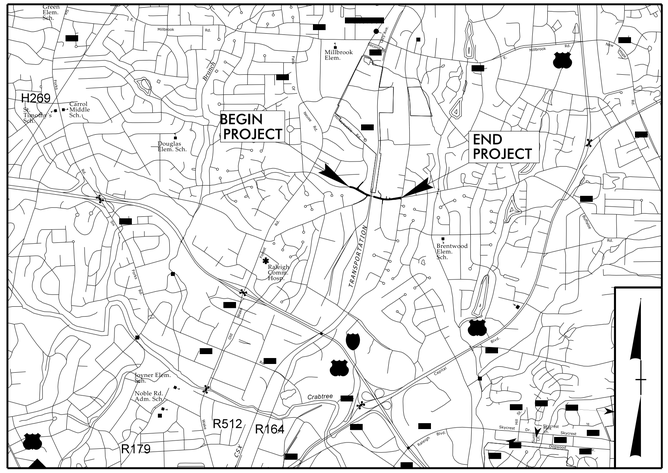

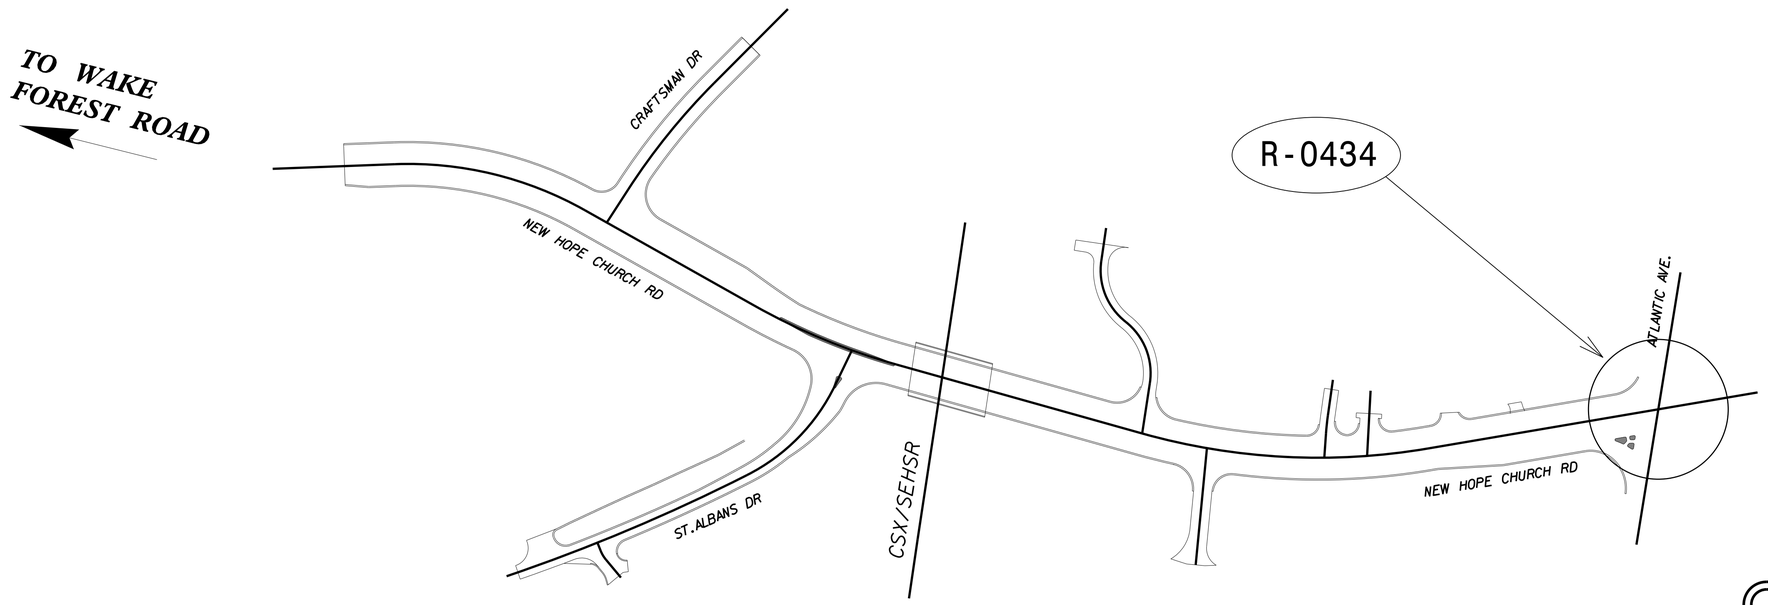

Refer to "Roadway Standard Drawings NCDOT" dated January 2024 and "Standard Specifications for Roads and Structures" dated January 2024.

Index of Plans

Sheet #	Reference #	Location/Description
Sig. 1.0	--------	Title Sheet
Sig. 2.0-4.2	R-0434	Atlantic Avenue at New Hope Church Rd.
SCP 1-3	N/A	Signal Communication Plans

TRANSPORTATION SYSTEMS MANAGEMENT AND OPERATIONS UNIT

Contacts:

Robert J. Ziemba, PE - Central Region Signals Engineer
D. Todd Joyce, PE - Signal Equipment Design Engineer
Gregg Green - Signal Communications Project Engineer

Prepared In the Office of:
DIVISION OF HIGHWAYS
TRANSPORTATION MOBILITY AND SAFETY DIVISION
Transportation Mobility and Safety Division
ITS and Signals Unit
750 N. Greenfield Parkway, Garner, NC 27529

Project: P-5715

CONTRACT: C204339

30-APR-2024 15:06
S:\ITS&SI\ITS Signals\Signal Design Section\Central Region\Div 5\P-5715 New Hope Church Rd\2023 revisions\P-5715_sig_tsh.dgn