PROJECT REFERENCE NO.	SHEET NO.
HL-0003	2B-3
R/W SHEET NO.	

ROADWAY DESIGN ENGINEER

NORTH CAROLINA PROFESSIONAL SEAL 041993 ENGINEER WILLIAM C. CARVER

DocuSigned by: William C Carver 09/05/2024

HYDRAULICS ENGINEER

DOCUMENT NOT CONSIDERED FINAL UNLESS ALL SIGNATURES COMPLETED

PEDESTRIAN BULB OUT TRENCH DRAIN GRATE DETAIL

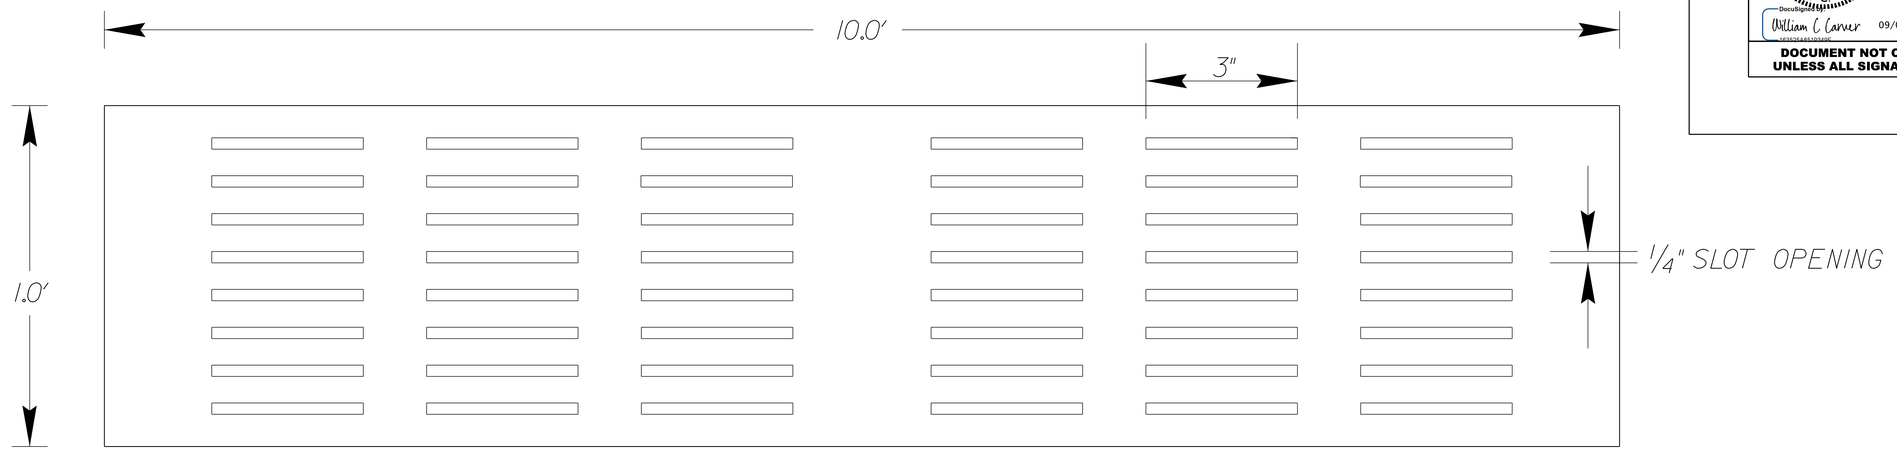

12" WIDE ADA STAINLESS STEEL GRATE

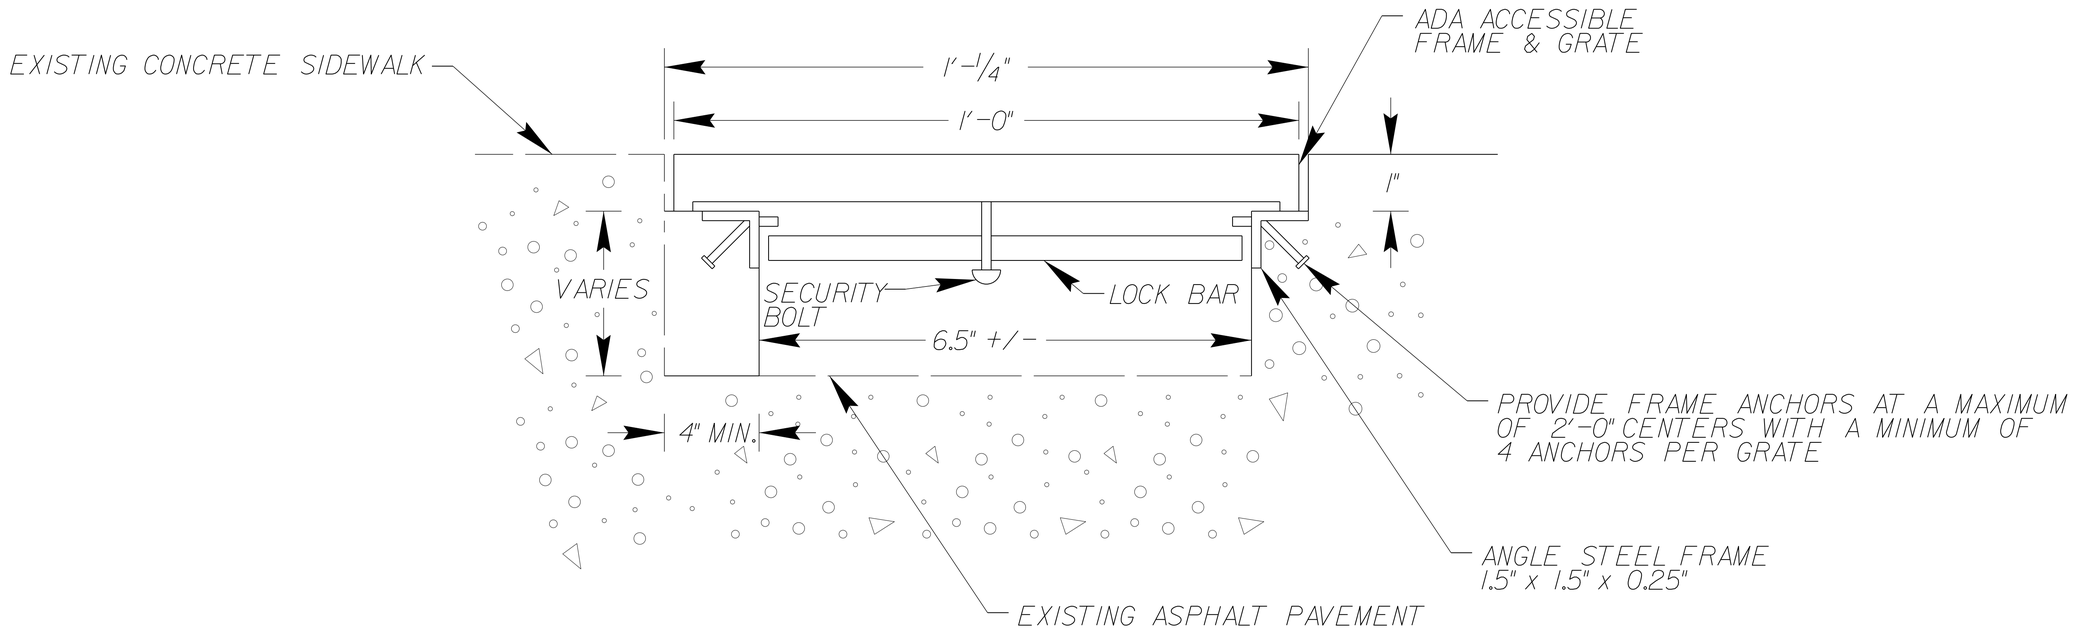

CROSS SECTION

REVISIONS

8/17/99

05-SEP-2024 16:13
C:\DOT Projects\Buncombe\SR 3548 Haywood Road\Roadway\Proj\Haywood Rd DOC Bulbout Detail.dgn
$$USERNAME$$