Docusign Envelope ID: 1E906B3F-0418-4B9B-B774-B7CEDF786361

ENVIRONMENTALLY SENSITIVE AREA
SEE PROJECT SPECIAL PROVISIONS

NOTE:
PLACE TEMPORARY ROCK SEDIMENT DAMS TYPE – B AND TEMPORARY ROCK SILT CHECKS TYPE – A AT DRAINAGE OUTLETS.

CLEARING AND GRUBBING
EROSION CONTROL FOR
CONSTRUCTION SHEET 22

SAFETY FENCE

PROJECT REFERENCE NO.	SHEET NO.
R-5921	EC-22/CONST.22
R/W SHEET NO.	
ROADWAY DESIGN ENGINEER	HYDRAULICS ENGINEER

TGS ENGINEERS
201 W. MARION ST–STE 200
SHELBY, NC 28150
PH (704) 476–0003
CORP. LICENSE NO.: C–0275

DETAIL 22–1
STANDARD BASE DITCH
(Not to Scale)

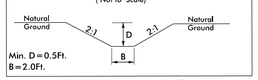

FROM STA.244+58 LT.

2.0′ BASE DITCH AT INLET #2203

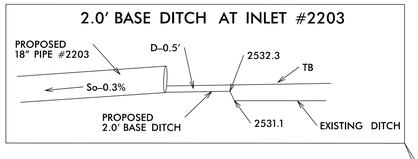

MATCH LINE STA –L– 232+00.00
MATCH TO SHEET NO. 21

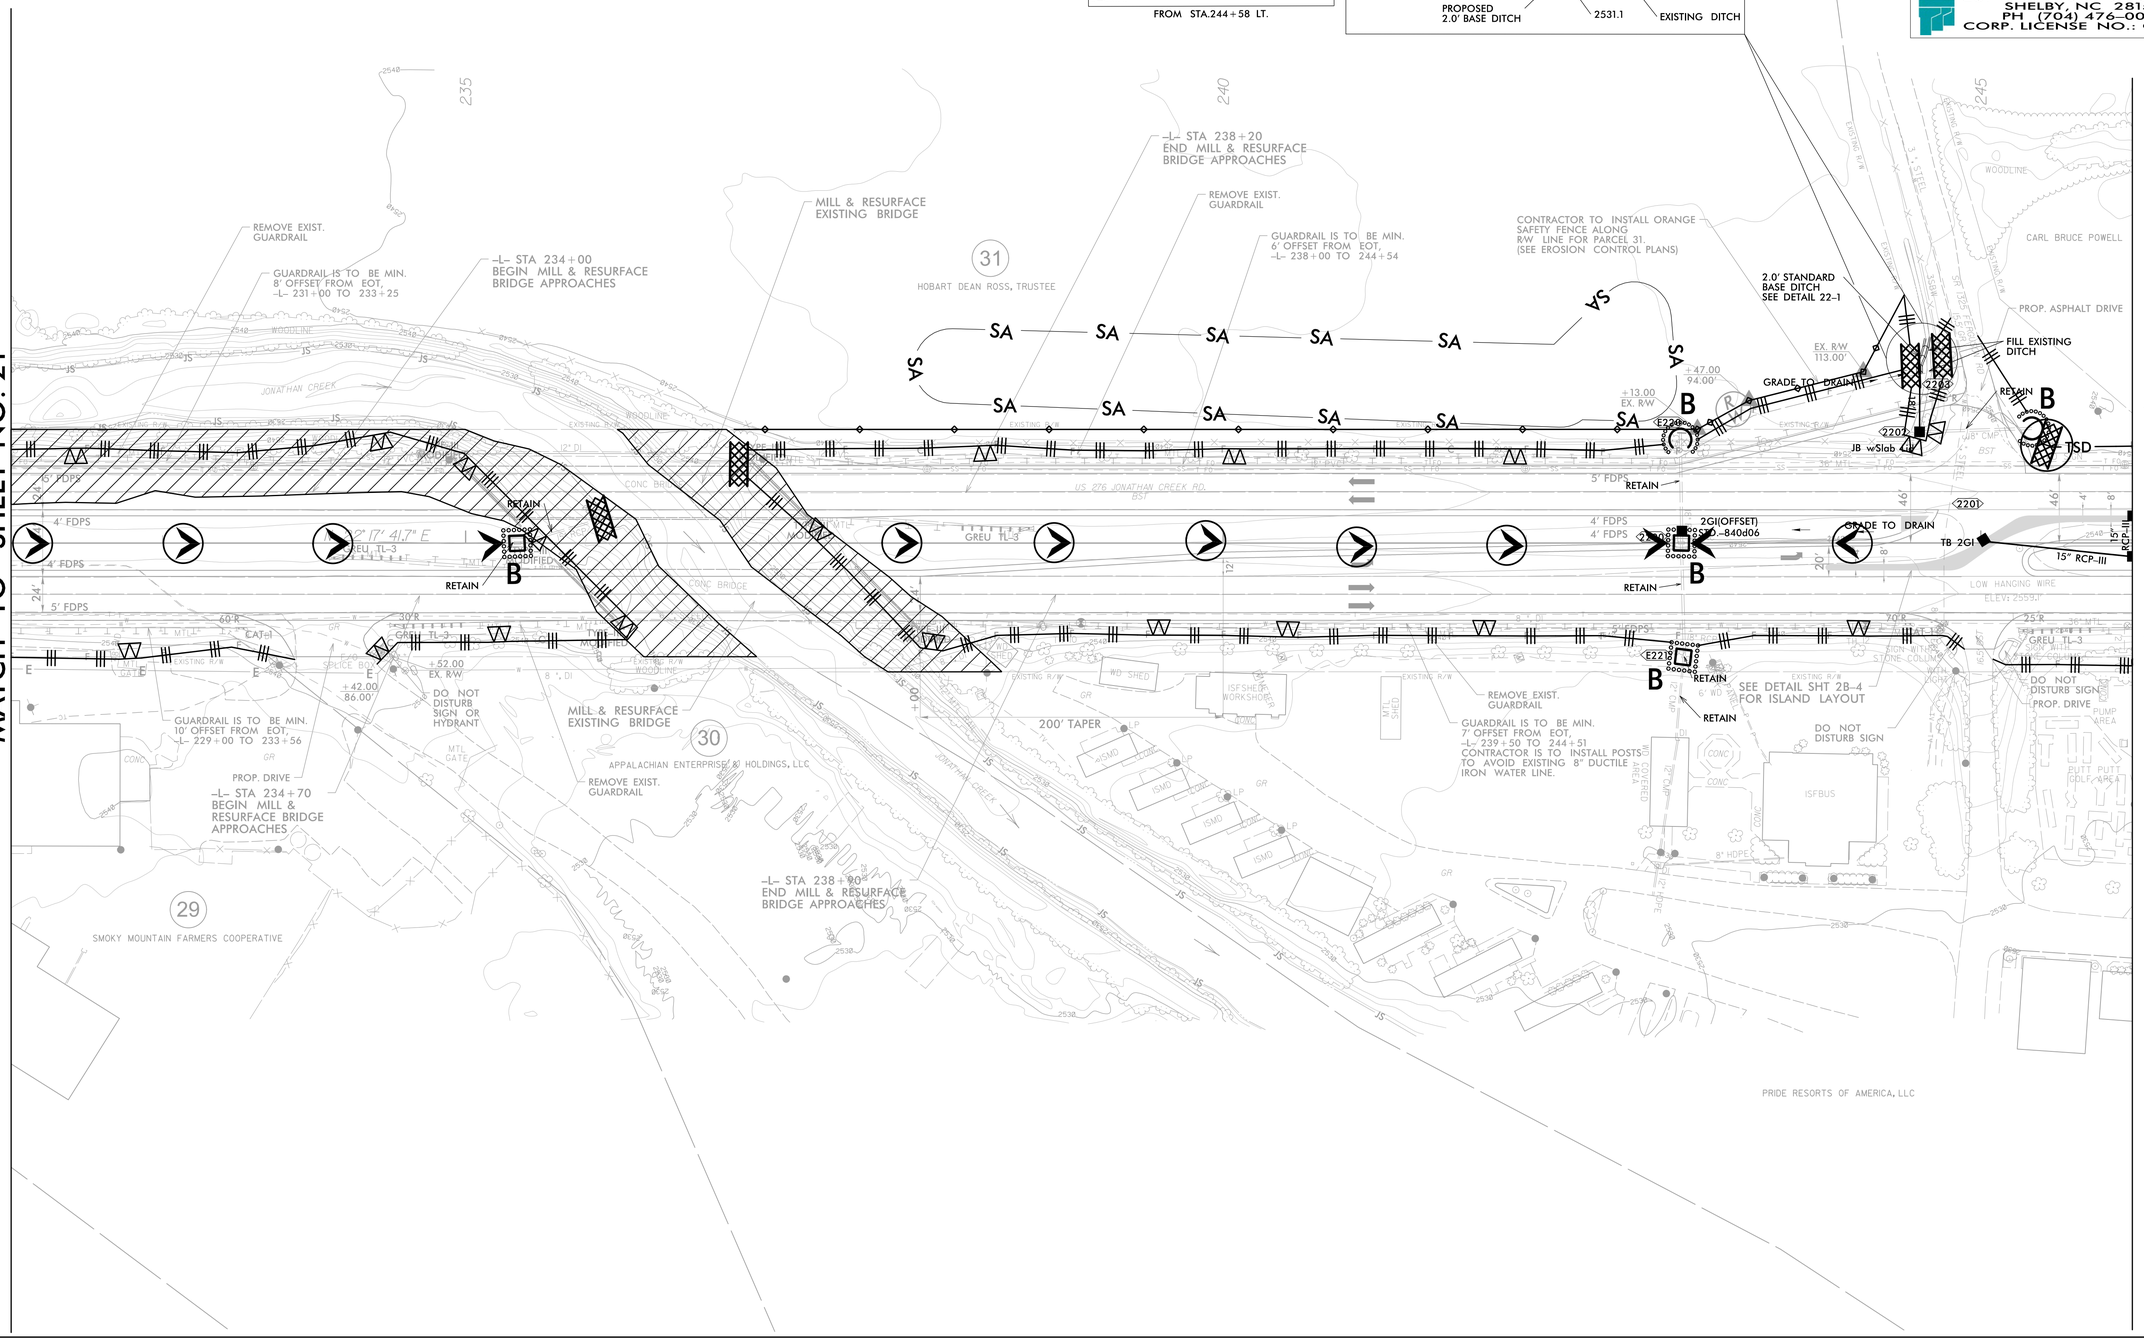

MATCH LINE STA –L– 246+00.00
MATCH TO SHEET NO. 23