Docusign Envelope ID: 9EFDA25D-A2F0-4667-AA28-7D2FDEDFE216

PROJECT REFERENCE NO.	SHEET NO.
R-5921	UC-11

DESIGNED BY: BCH
DRAWN BY: KSA
CHECKED BY: LAK
APPROVED BY:
REVISED:

NORTH CAROLINA DEPARTMENT OF TRANSPORTATION

UTILITIES ENGINEERING SEC.
PHONE:(919)707-6690
FAX:(919)250-4151

NORTH CAROLINA PROFESSIONAL SEAL 30495 ENGINEER BUBBY C HOUSER
4/12/2024

UTILITY CONSTRUCTION PLANS ONLY

UTILITY CONSTRUCTION
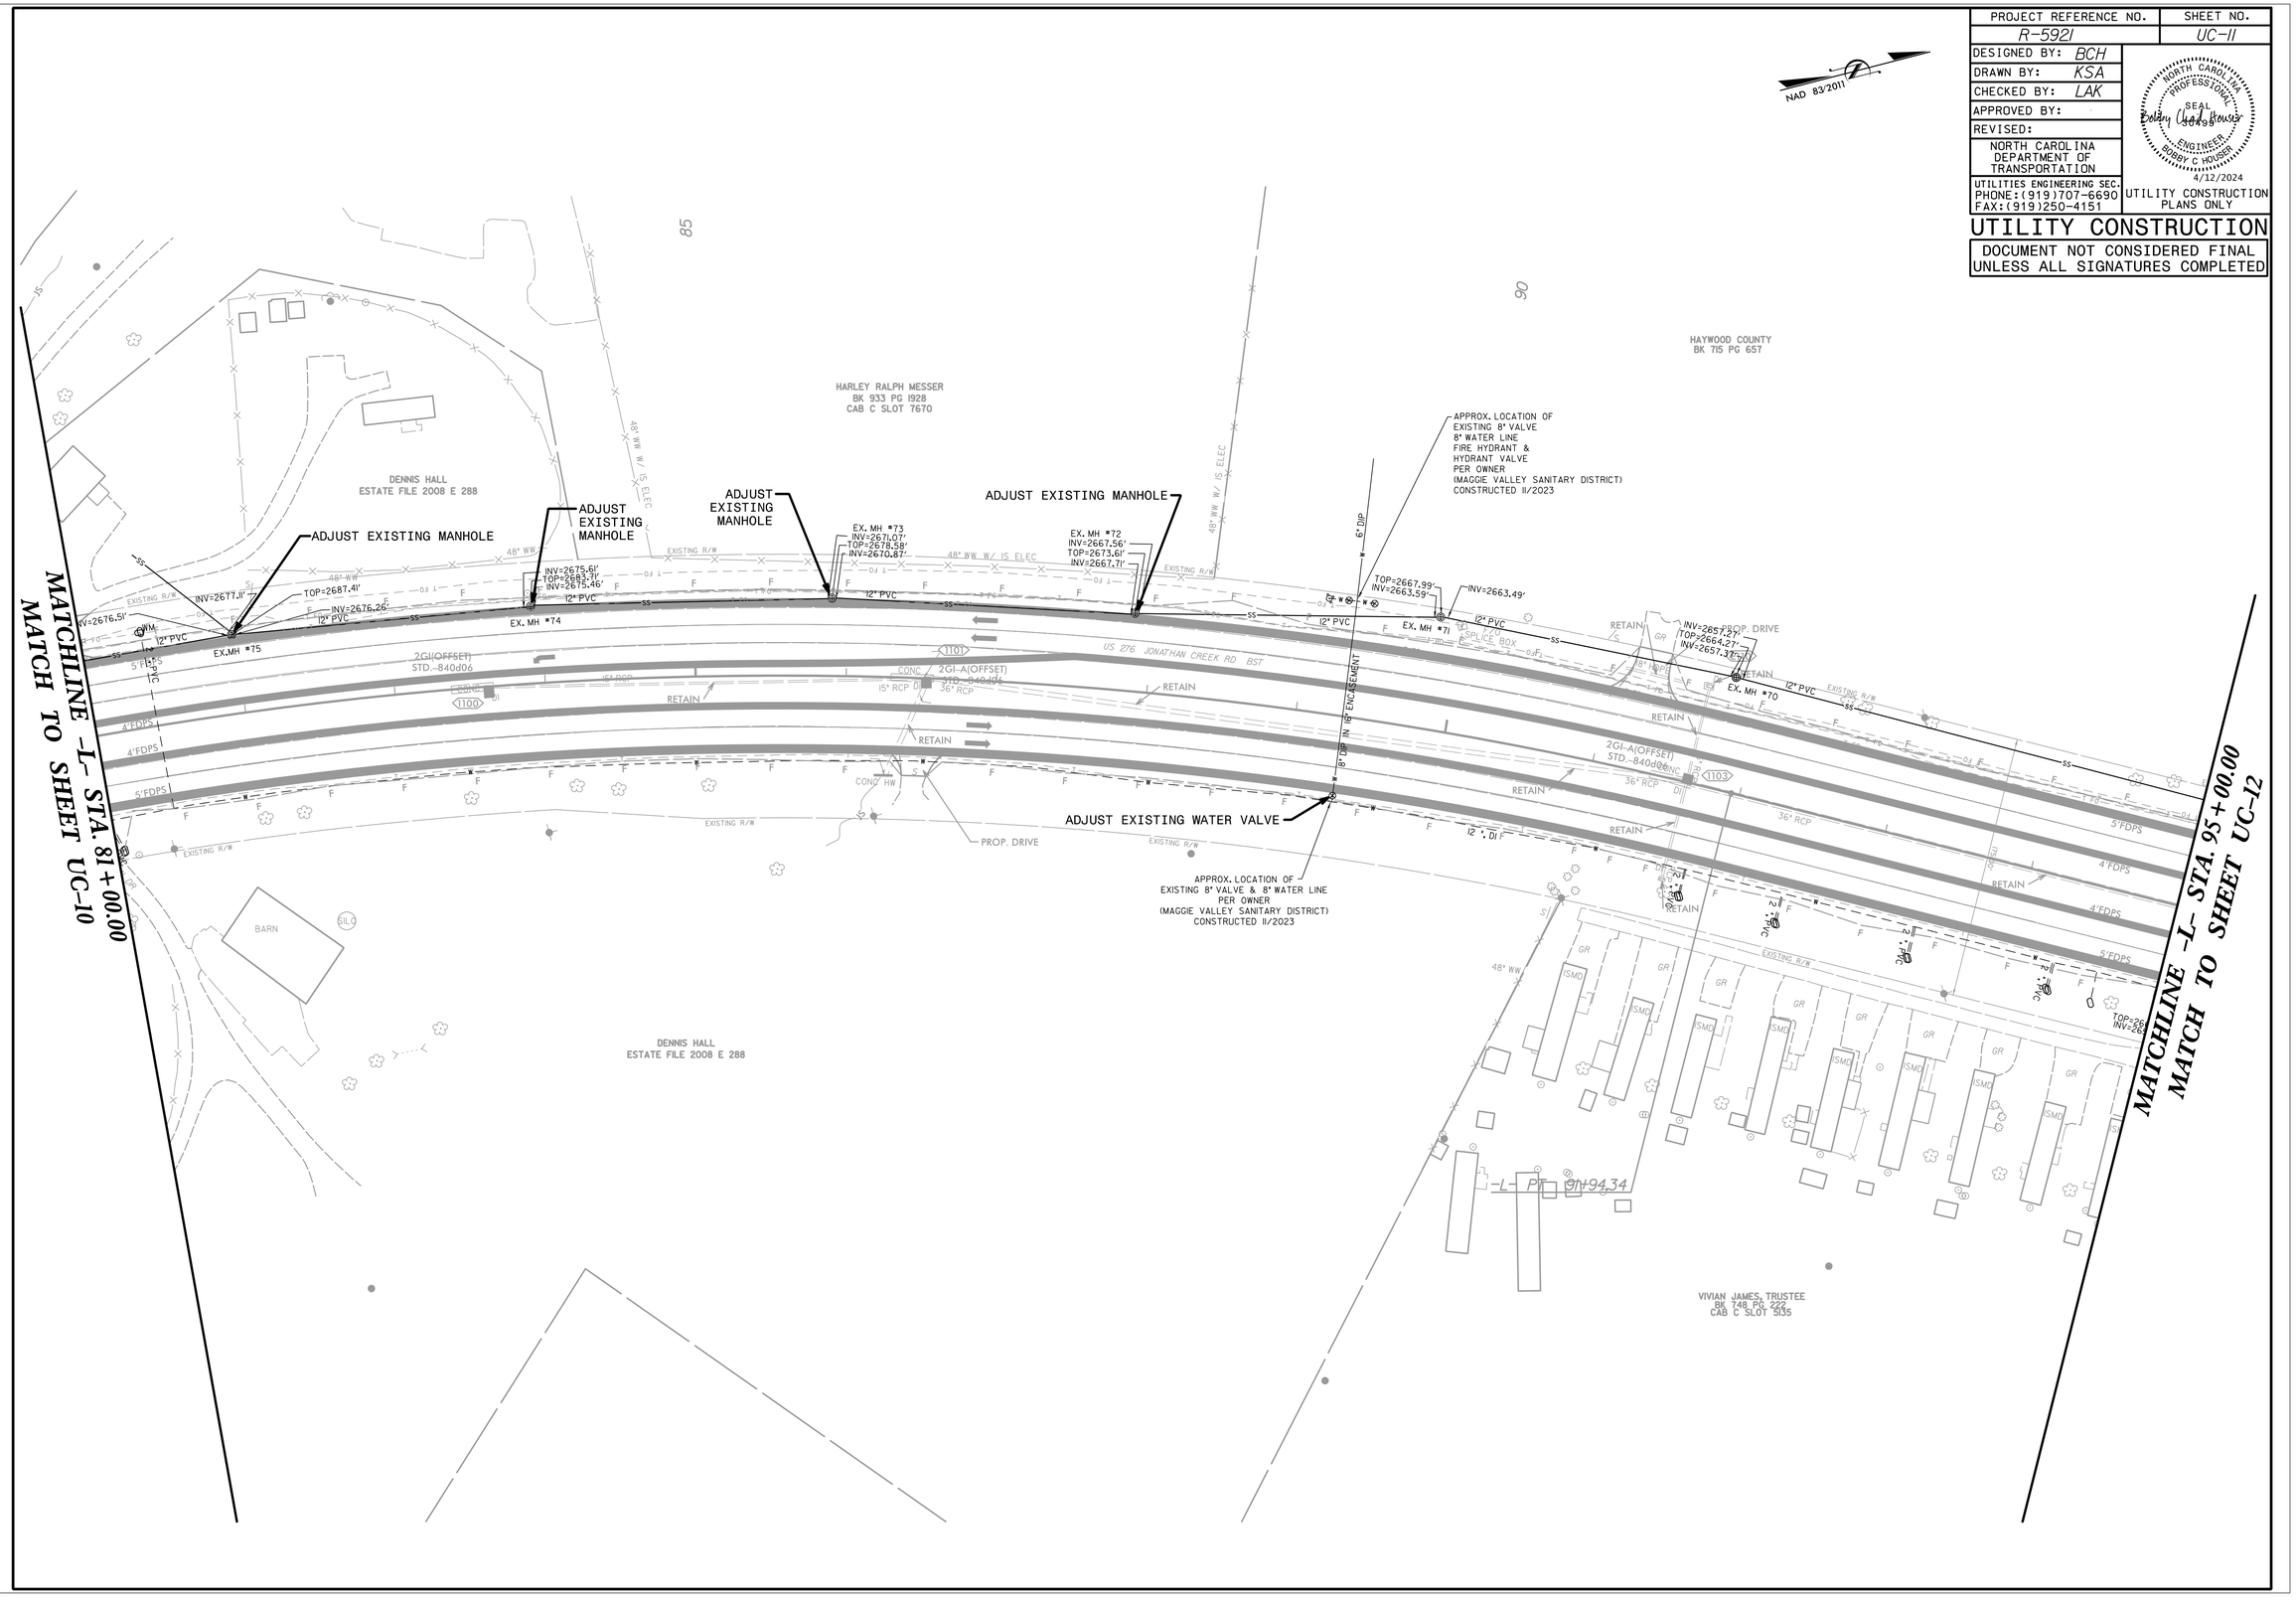
DOCUMENT NOT CONSIDERED FINAL UNLESS ALL SIGNATURES COMPLETED