Docusign Envelope ID: D8A0DE89-D086-4BDC-A293-6D60595D1A74

PROJECT REFERENCE NO.	SHEET NO.
R-5921	U0-5
THIS SHEET CORRESPONDS TO RDY-5	

UTILITIES BY OTHERS

ALL PROPOSED UTILITY WORK SHOWN ON THIS SHEET WILL BE DONE BY OTHERS. NO PAYMENT WILL BE MADE TO THE CONTRACTOR FOR PROPOSED UTILITY WORK SHOWN ON THIS SHEET.

DETAIL 6
SPECIAL BACK OF CURB CUT DITCH
(NOT TO SCALE)

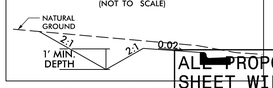

FROM STA.22+54 TO STA.23+50 -Y- RT.
FROM STA.24+20 TO STA.25+00 -Y- RT.

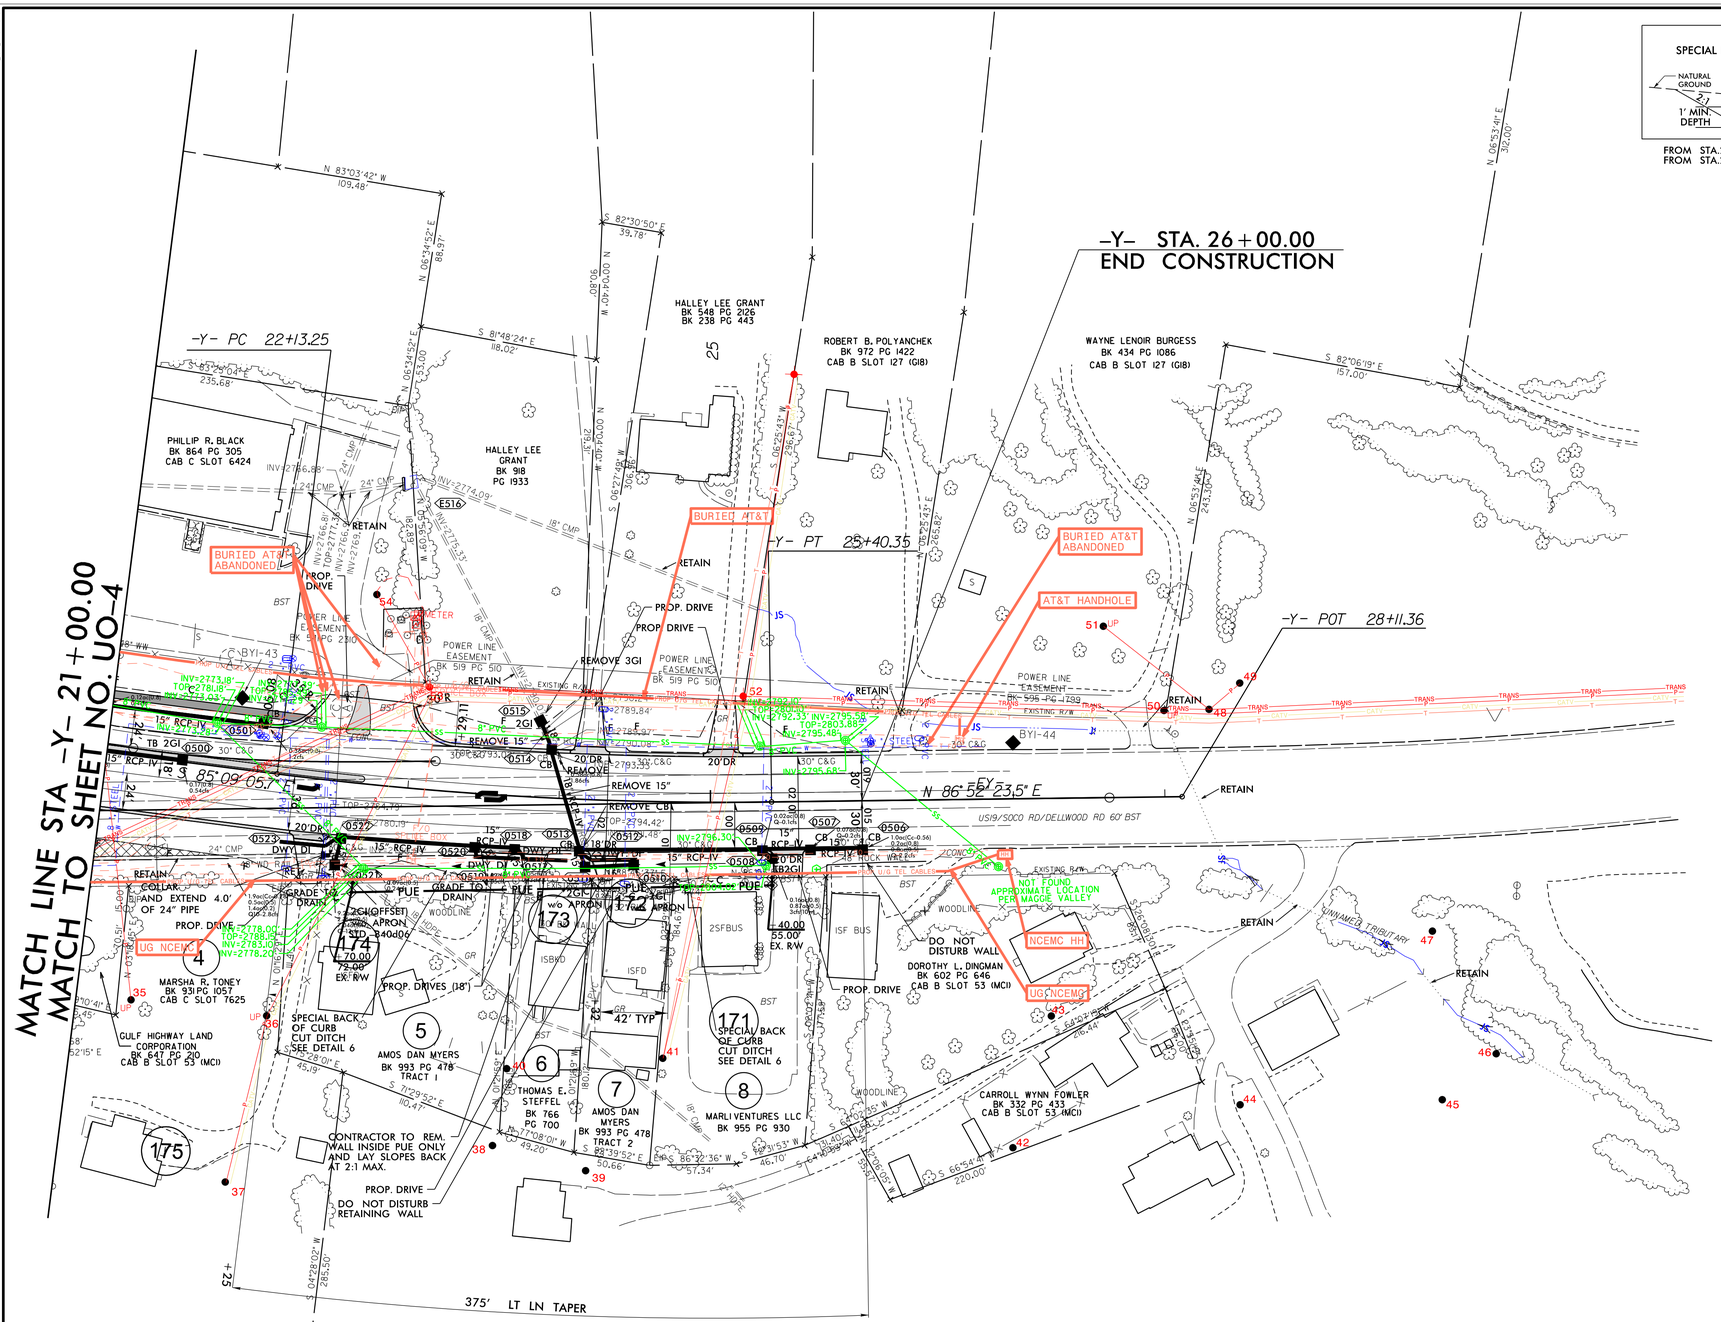

CONTRACTOR IS TO CONNECT EXISTING FRENCH DRAIN ON PARCEL 08 TO NEAREST PROPOSED DRAINAGE STRUCTURE. NO ADDITIONAL COMPENSATION WILL BE GIVEN FOR THIS WORK.

5/14/99
06-JUL-2024 22:04
R:\Roadway\Engineering\UBG\Proj\R-5921_ut_rdy5_U005_psh.dgn
$$$$USERNAME$$$$