Docusign Envelope ID: D8A0DE89-D086-4BDC-A293-6D60595D1A74

PROJECT REFERENCE NO.	SHEET NO.
R-5921	U0-14
THIS SHEET CORRESPONDS TO RDY-14	

UTILITIES BY OTHERS

ALL PROPOSED UTILITY WORK SHOWN ON THIS SHEET WILL BE DONE BY OTHERS. NO PAYMENT WILL BE MADE TO THE CONTRACTOR FOR PROPOSED UTILITY WORK SHOWN ON THIS SHEET.

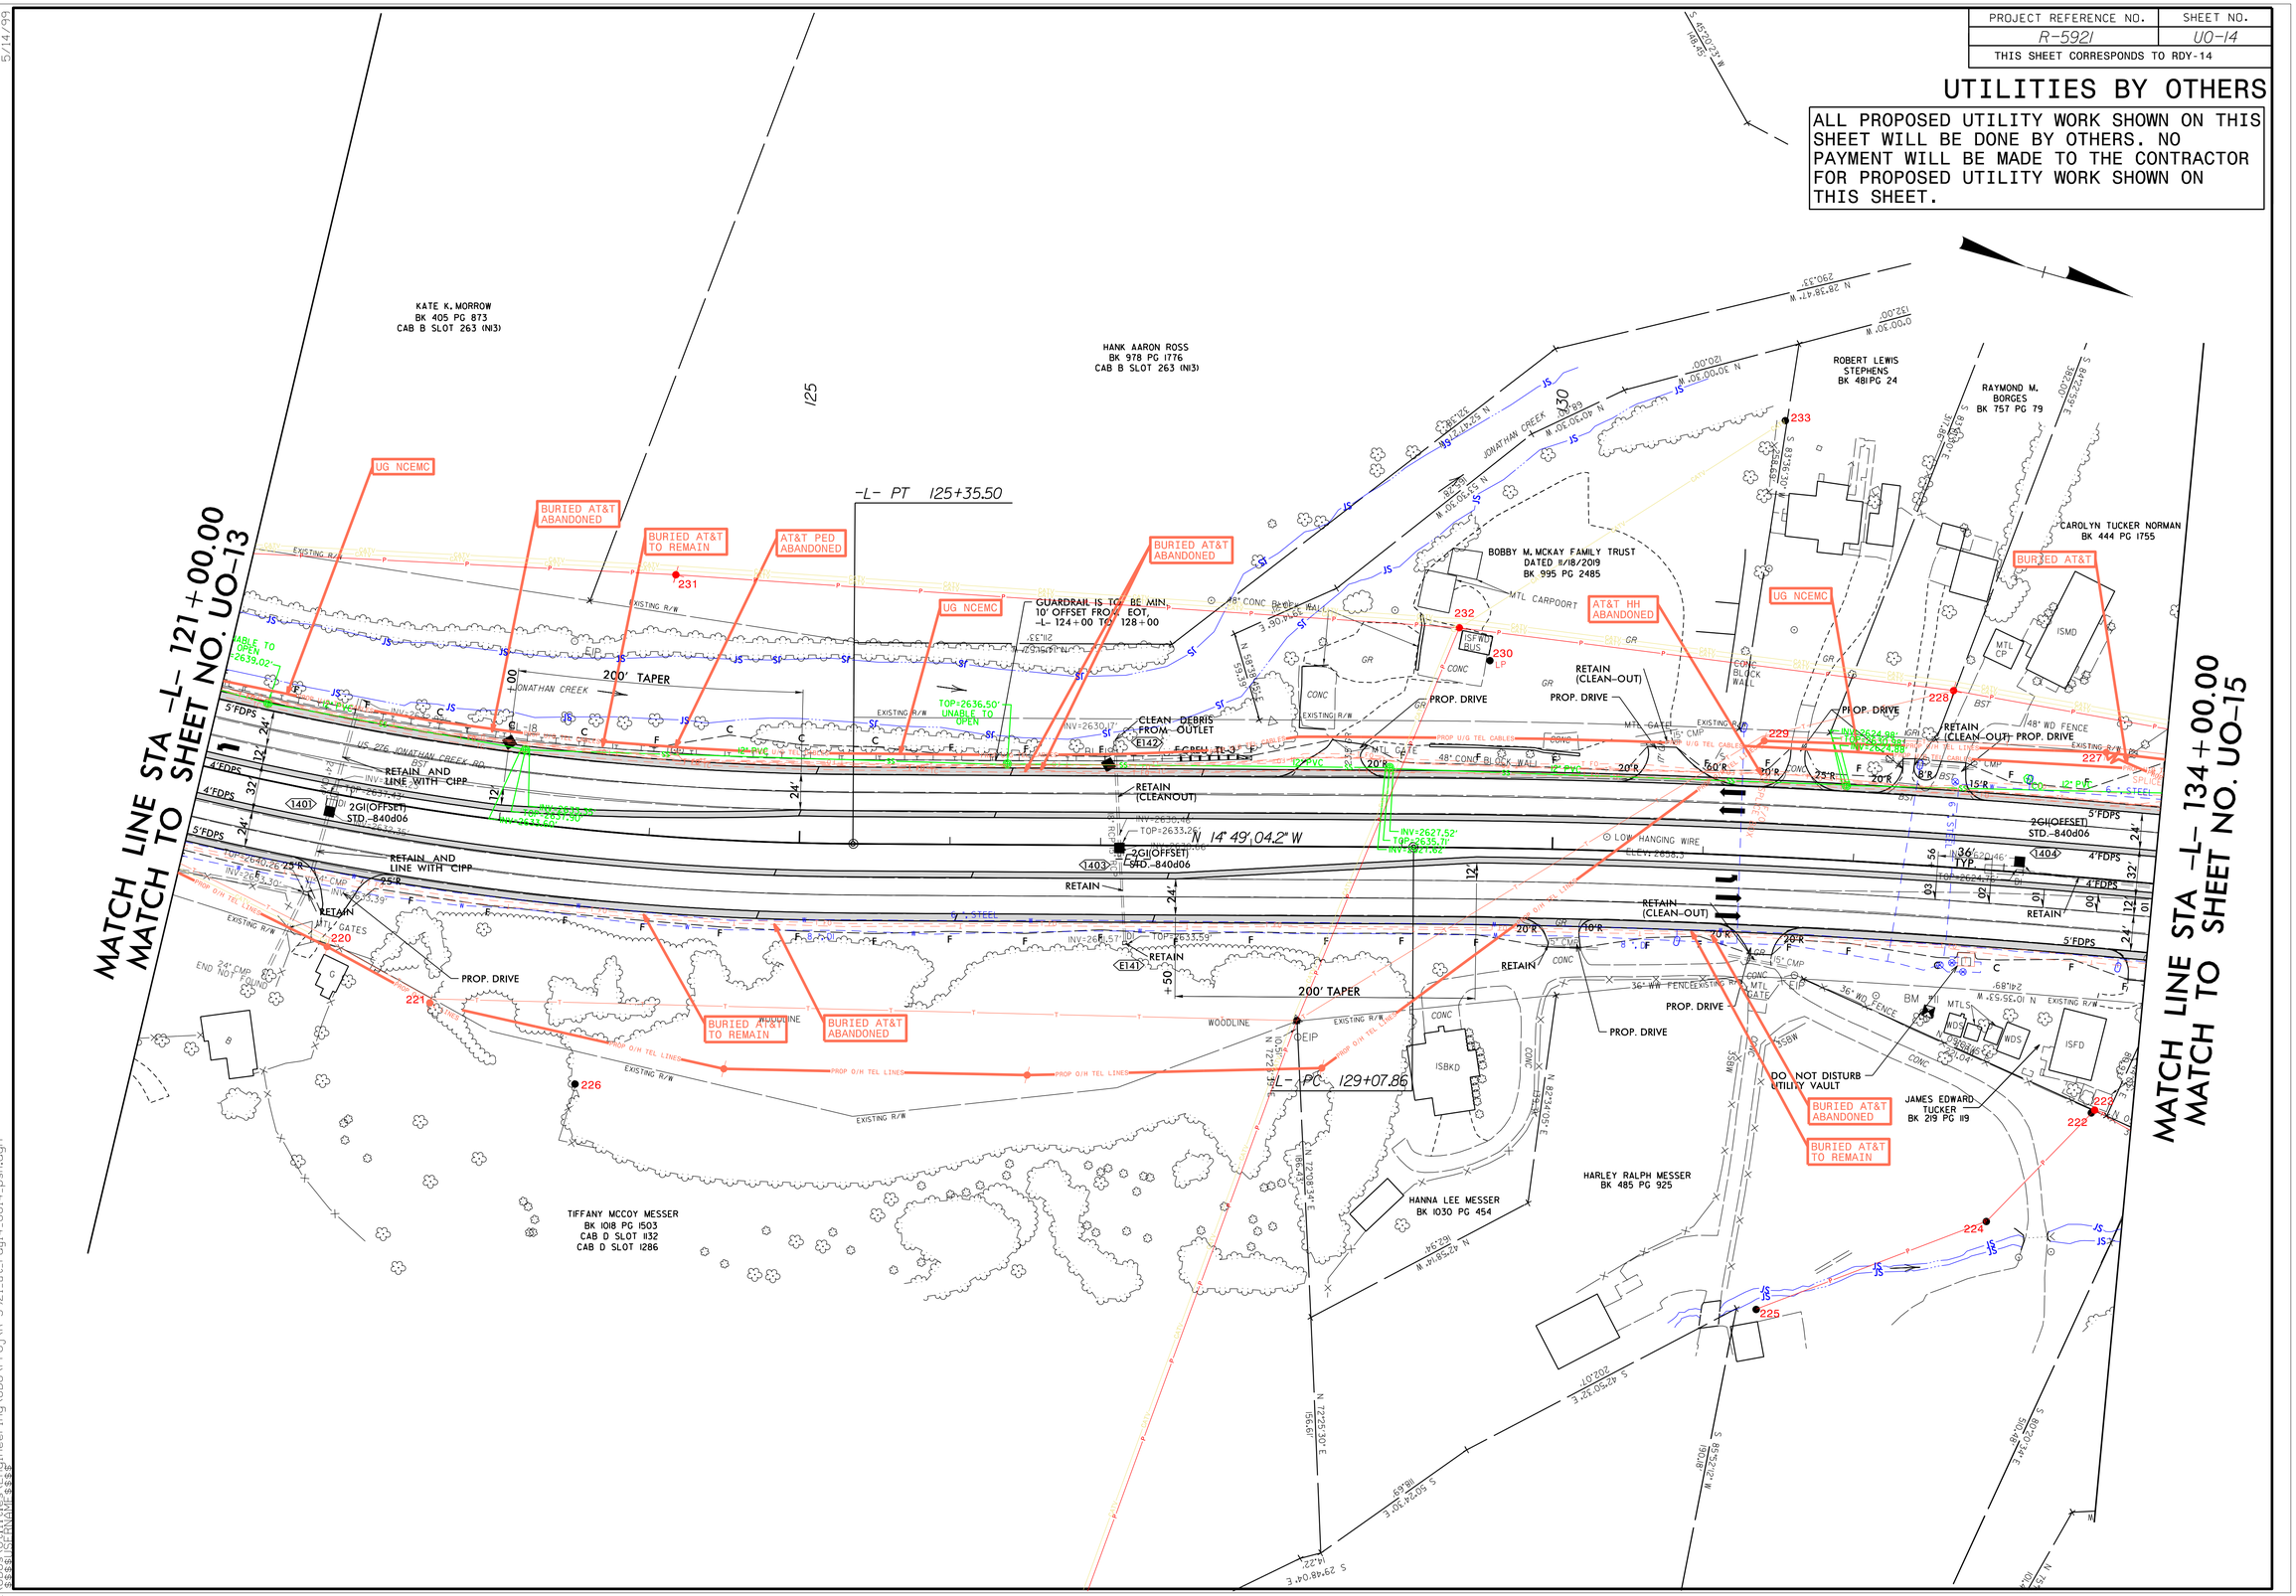

5/14/99
JB JUL 2024 22:04
U0-U1_R-5921_Roadway Engineering\UB0\Proj\R-5921_ut_rdy14_U014_psh.dgn
USER NAME = s_ccrenshaw