Docusign Envelope ID: D8A0DE89-D086-4BDC-A293-6D60595D1A74

PROJECT REFERENCE NO.	SHEET NO.
R-5921	U0-16
THIS SHEET CORRESPONDS TO RDY-16	

UTILITIES BY OTHERS

ALL PROPOSED UTILITY WORK SHOWN ON THIS SHEET WILL BE DONE BY OTHERS. NO PAYMENT WILL BE MADE TO THE CONTRACTOR FOR PROPOSED UTILITY WORK SHOWN ON THIS SHEET.

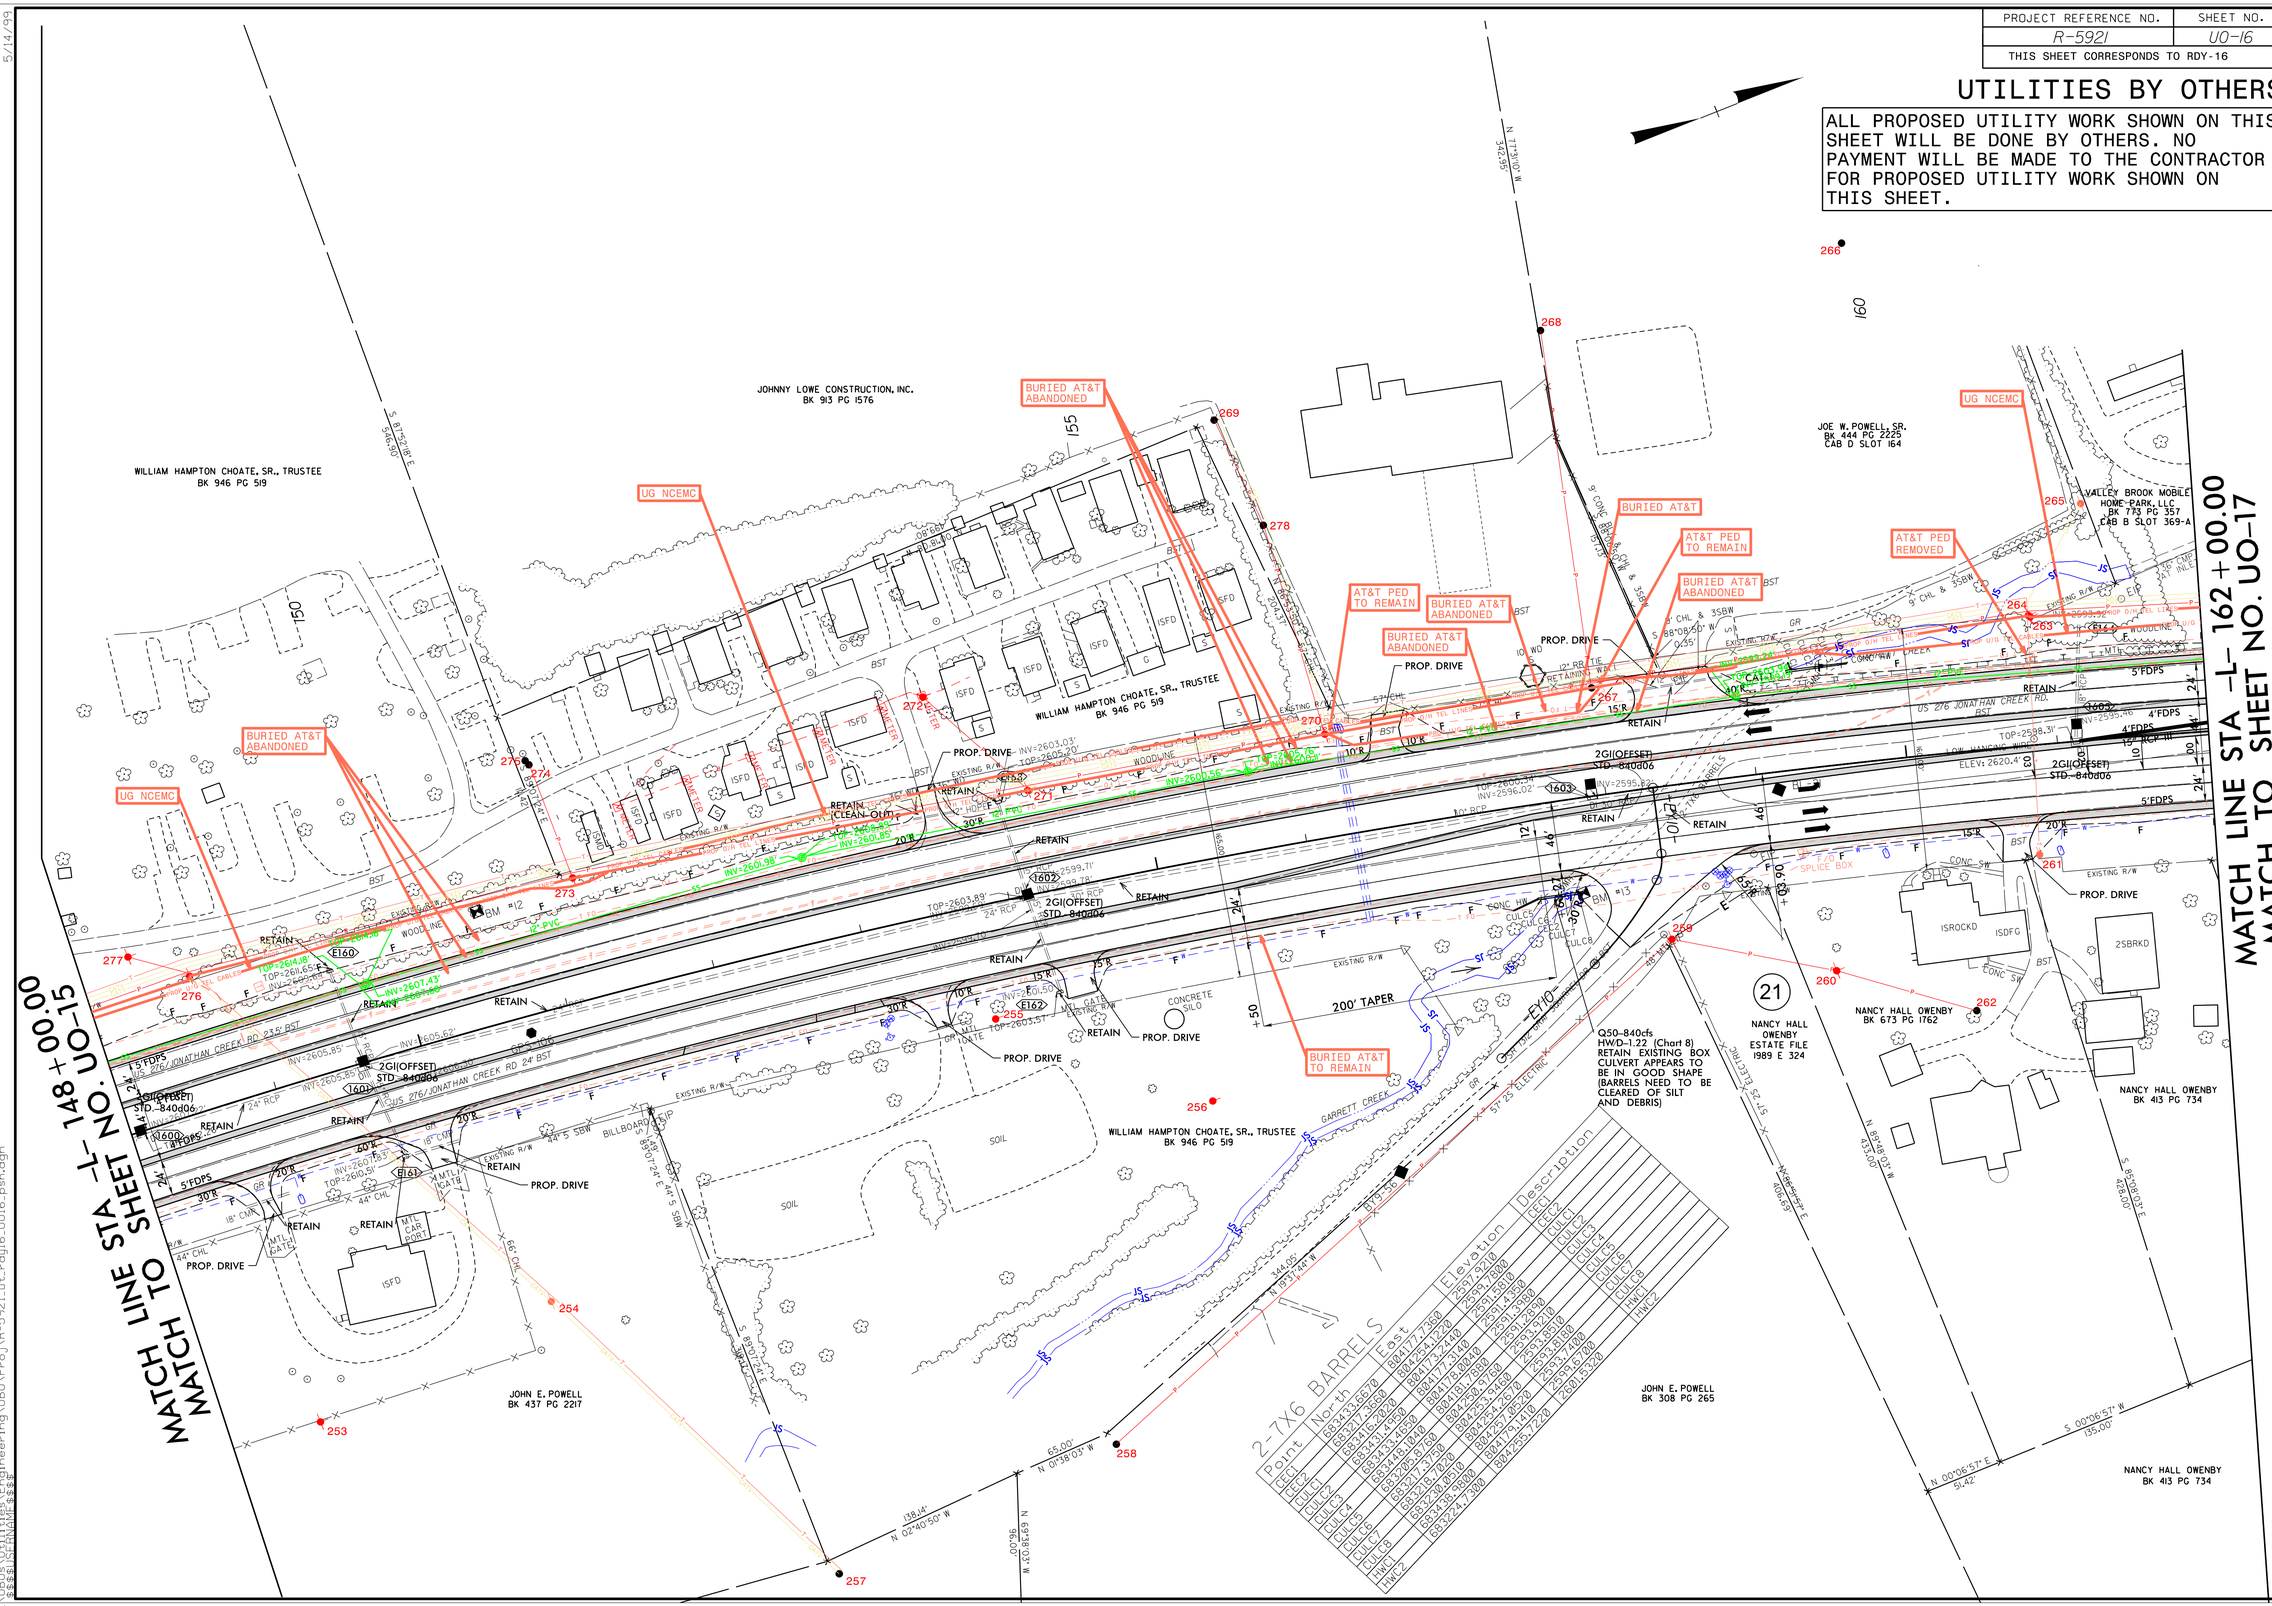

Point	North	East	Elevation	Description
CEC1	683433.8678	1804177.7368	2597.9210	CEC1
CEC2	683317.3068	1804164.1220	2597.9210	CEC2
CULC1	683416.2030	1804173.2448	2591.7800	CULC1
CULC2	683341.4968	1804173.0110	2591.5010	CULC2
CULC3	683333.4568	1804178.0040	2591.4930	CULC3
CULC4	683448.1848	1804181.7598	2591.2980	CULC4
CULC5	683329.5537.69	1804240.7760	2591.2948	CULC5
CULC6	683327.3738	1804254.4400	2591.9210	CULC6
CULC7	683218.7870	1804253.3460	2593.8510	CULC7
CULC8	683208.0510	1804257.0570	2593.7080	CULC8
HWC1	683435.9808	1804247.1410	2593.7400	HWC1
HWC2	683224.7900	1804257.7220	2590.5320	HWC2

18-JUL-2024 22:04
R:\Roadway\Engineering\UBO\Proj\R-5921_ut_rdy16_U016_psh.dgn
R-5921\U0-16 PROJECT REFERENCE NO. SHEET NO.
5/14/99