Docusign Envelope ID: 3E82D64E-A4ED-4904-822B-2445EBA5A794

5/14/99

PROJECT REFERENCE NO.	SHEET NO.
R-5726	2B-4
R/W SHEET NO.	

ROADWAY DESIGN ENGINEER

NORTH CAROLINA PROFESSIONAL SEAL 22606 ENGINEER DAVID C. WALLER

DocuSigned by: David C. Waller 13-Aug-2019

MOTT MACDONALD I & E, LLC
LICENSE NO. F-0669

DOCUMENT NOT CONSIDERED FINAL UNLESS ALL SIGNATURES COMPLETED

Prepared in the Office of: MOTT MACDONALD, 930 Main Campus Drive, Suite 200, Raleigh, NC 27606, www.mottmac.com

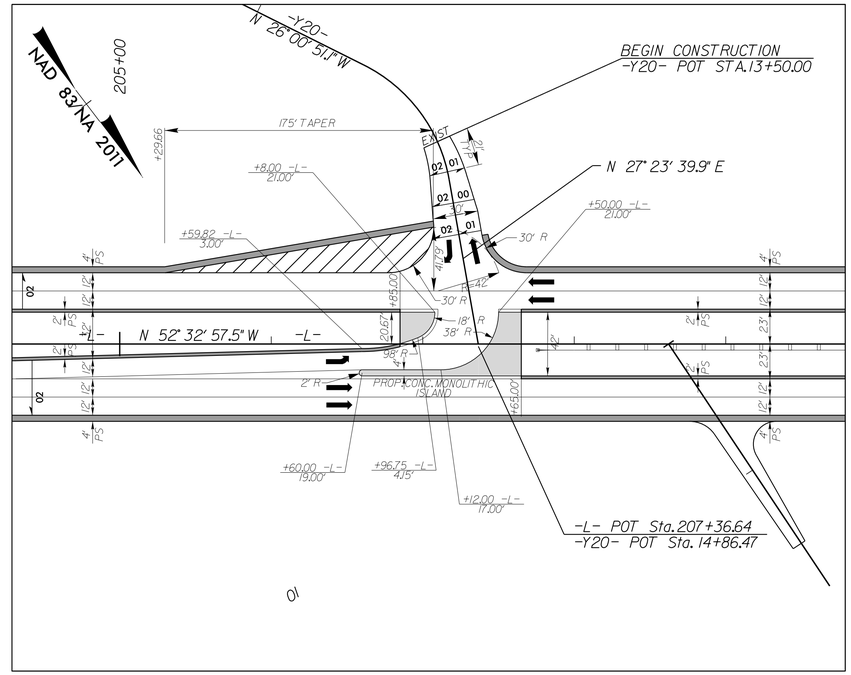

NC 211 & DEAD MAN CURVE RD (-L- & -Y20-)
INTERSECTION DETAIL

SEE PLAN SHEET 19 FOR PLAN VIEW

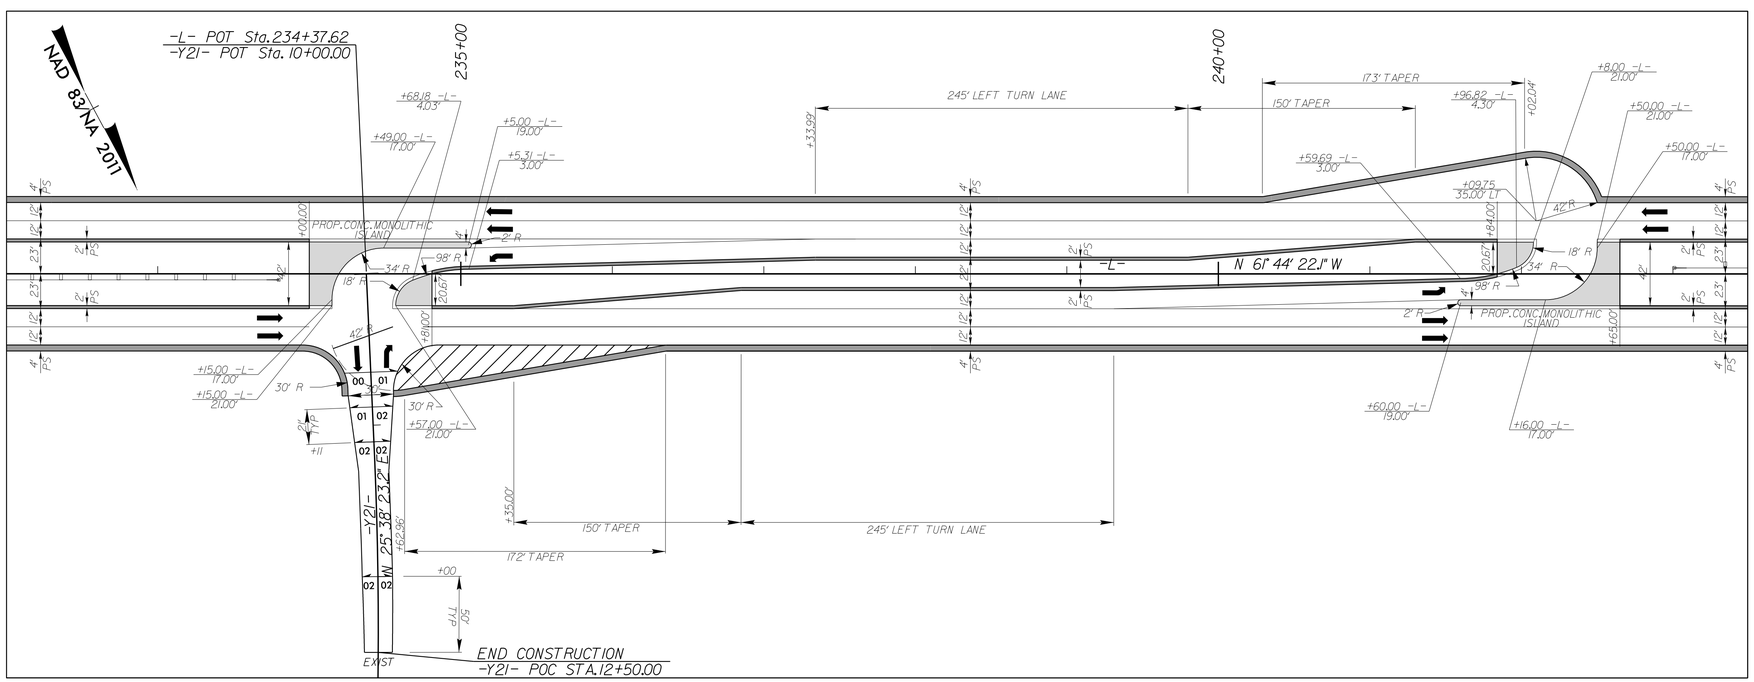

NC 211 & HOLLY GROVE SCHOOL RD (-L- & -Y21-)
INTERSECTION DETAIL

SEE PLAN SHEET 21 FOR PLAN VIEW

★ TRAFFIC SIGNAL

50' 0' 50' 100'
25'
(ENGLISH)

R:\Roadway\Proj\R-5726_rdy_psh02B-4.dgn
7:30:05 AM
PSHEET_PROJ
PDMK8219