Docusign Envelope ID: 6E80B3BC-5541-45DD-B34E-3866A8EED6D1

8/17/99

PROJECT REFERENCE NO.	SHEET NO.
R-5726	24

ROADWAY DESIGN ENGINEER
NORTH CAROLINA PROFESSIONAL SEAL 22606 ENGINEER DAVID C. WALLER
DocuSigned by: David C. Waller
13-Aug-2024
MOTT MACDONALD I & E, LLC
LICENSE NO. F-0669

HYDRAULICS ENGINEER
NORTH CAROLINA PROFESSIONAL SEAL 042084 ENGINEER JOSHUA MASSTOCK
DocuSigned by: Joshua Masstock
13-Aug-2024
HDR ENGINEERING
LICENSE NO. F-0116

DOCUMENT NOT CONSIDERED FINAL UNLESS ALL SIGNATURES COMPLETED

Prepared in the Office of:
MOTT MACDONALD
930 Main Campus Drive, Suite 200
Raleigh, NC 27606
www.mottmac.com

HDR Engineering, Inc. of the Carolinas
555 Fayetteville St. Suite 900 Raleigh, N.C. 27601
N.C.B.E.L.S. License Number: F-0116

FOR –Y4– PROFILE SEE SHEET 39
FOR DITCH DETAILS SEE SHEET 2D-1

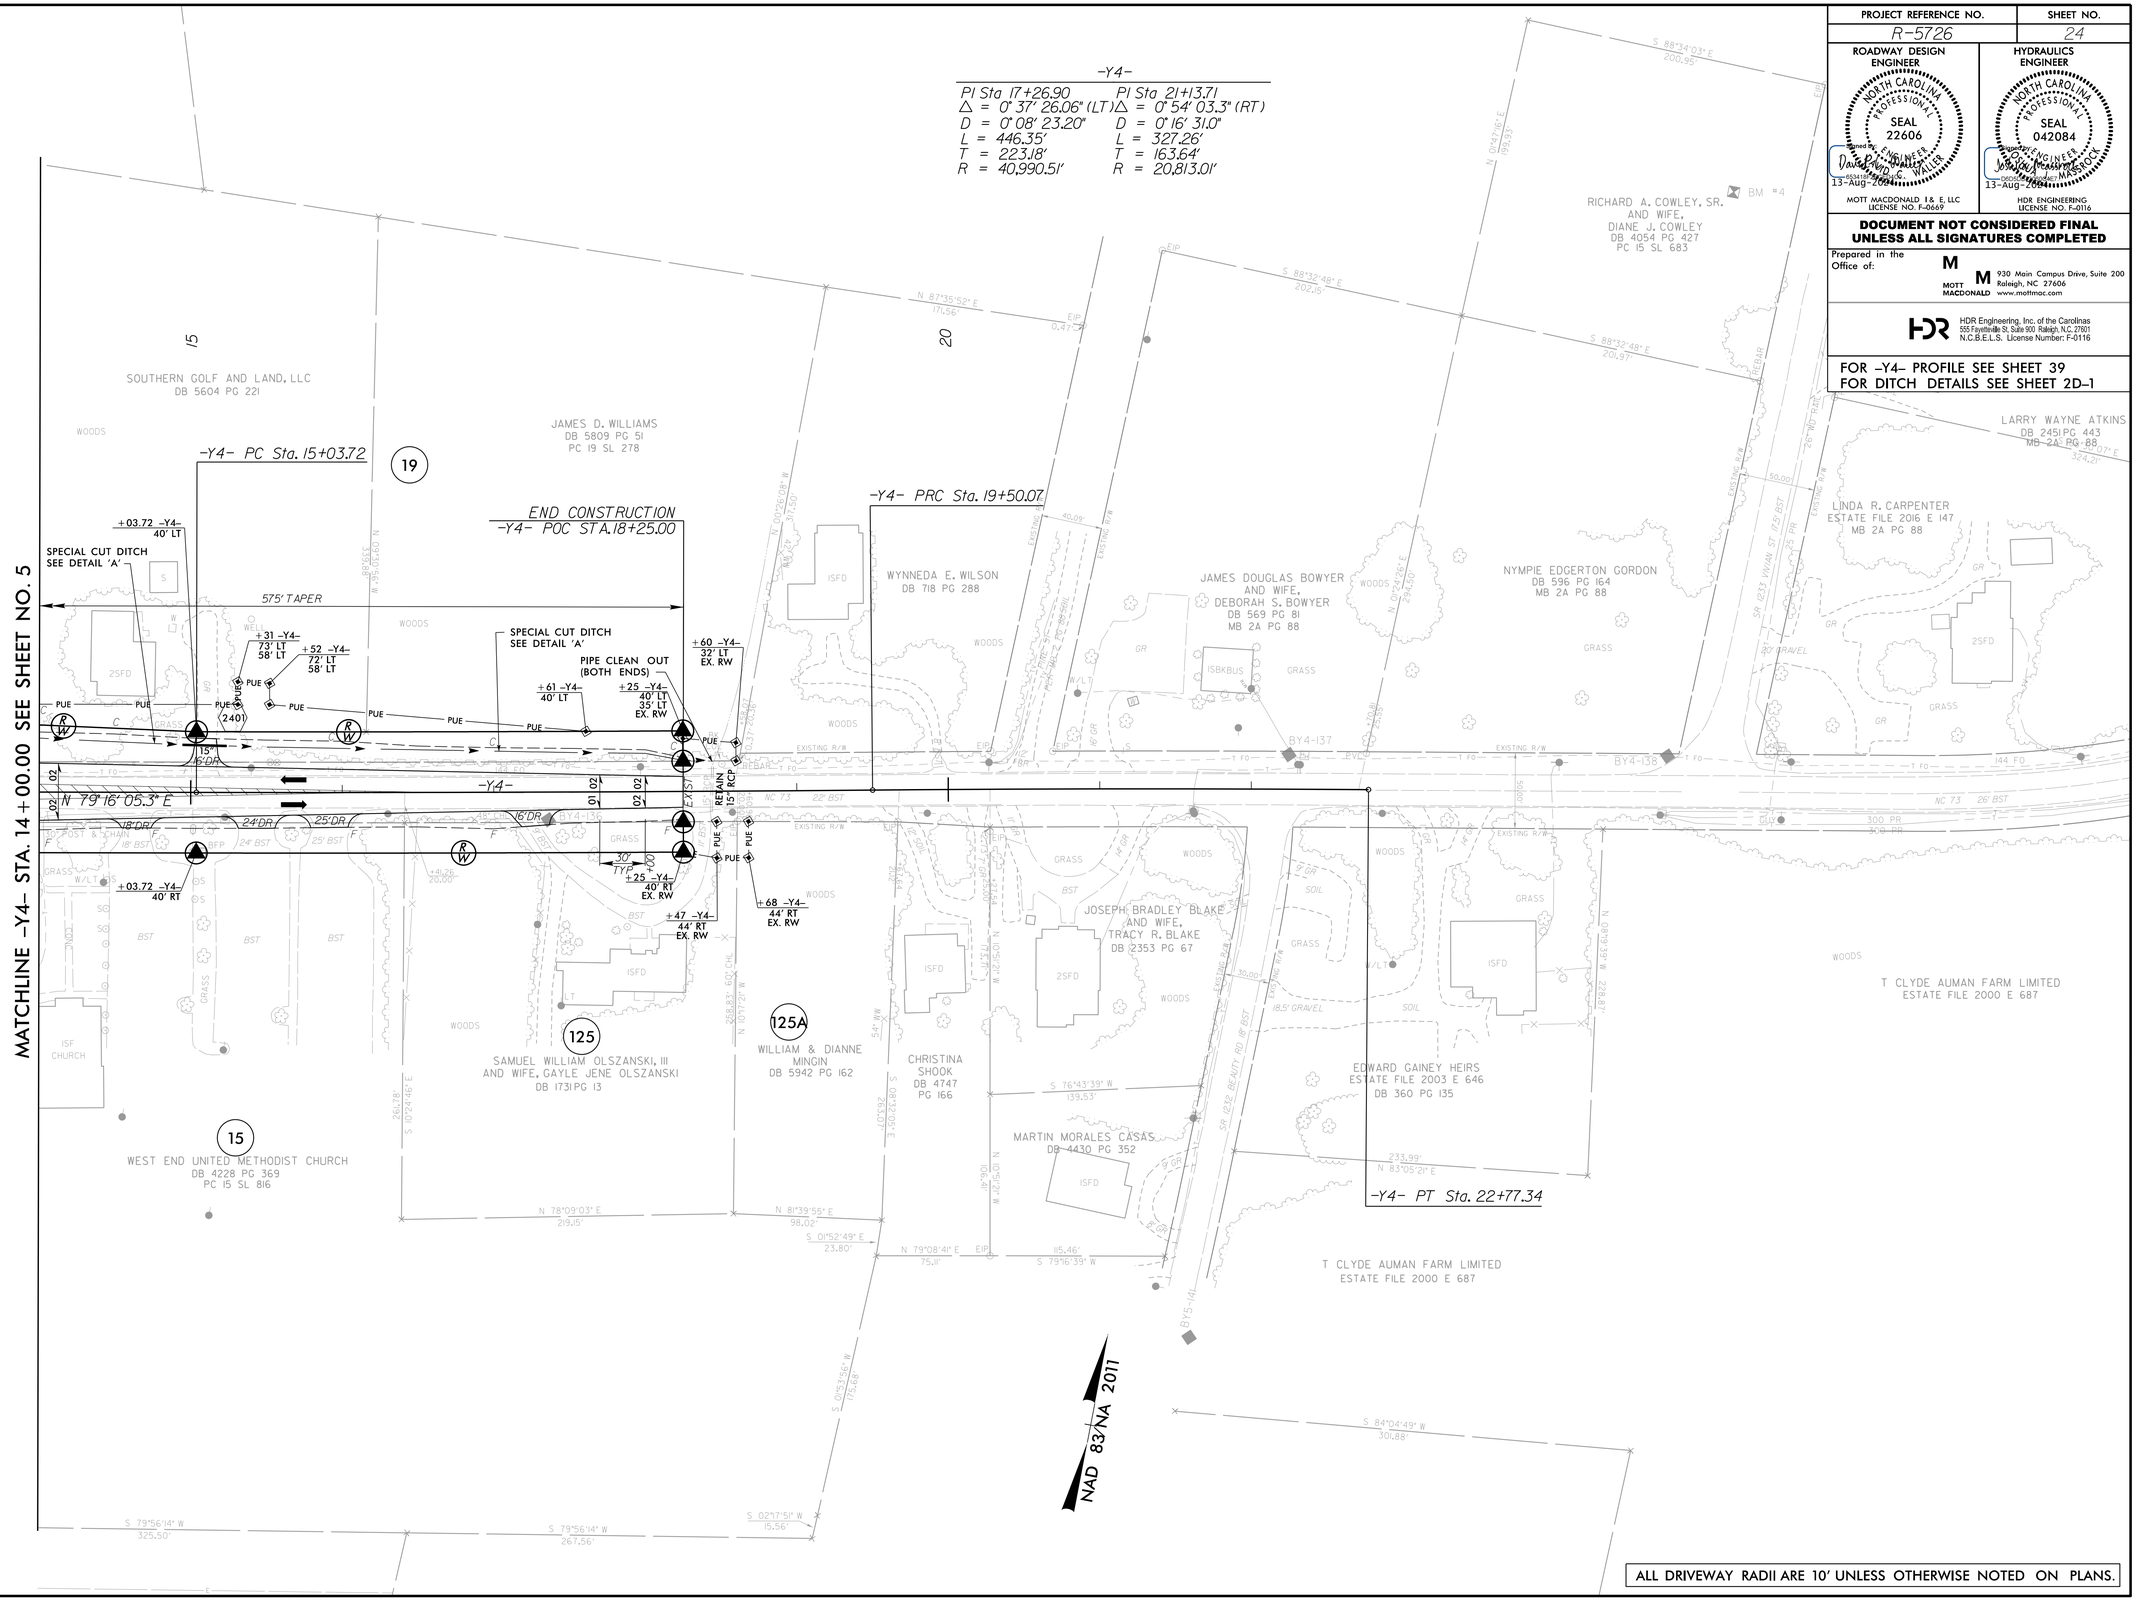

ALL DRIVEWAY RADII ARE 10' UNLESS OTHERWISE NOTED ON PLANS.

7/29/2024
R:\Roadway\Proj\r-5726_rdy_psh24.dgn
WAI 78449