Docusign Envelope ID: 6E80B3BC-5541-45DD-B34E-3866A8EED6D1

8/17/99

PROJECT REFERENCE NO.	SHEET NO.
R-5726	25

ROADWAY DESIGN ENGINEER	HYDRAULICS ENGINEER
NORTH CAROLINA PROFESSIONAL SEAL 22606 ENGINEER DAVID R. WALKER	NORTH CAROLINA PROFESSIONAL SEAL 042084 ENGINEER JOSHUA MASSOCK
DocuSigned by: David R. Walker 8594F3A0E0A4E0... 13-Aug-2024	DocuSigned by: Joshua Massock 0A0D0A0A0A0A0A0... 13-Aug-2024
MOTT MACDONALD I & E, LLC LICENSE NO. F-0669	HDR ENGINEERING LICENSE NO. F-0116

DOCUMENT NOT CONSIDERED FINAL UNLESS ALL SIGNATURES COMPLETED

Prepared in the Office of:

MOTT MACDONALD
930 Main Campus Drive, Suite 200
Raleigh, NC 27606
www.mottmac.com

HDR Engineering, Inc. of the Carolinas
555 Fayetteville St. Suite 900 Raleigh, N.C. 27601
N.C.B.E.L.S. License Number: F-0116

FOR –Y14– PROFILE SEE SHEET 41
FOR DITCH DETAILS SEE SHEET 2D–1

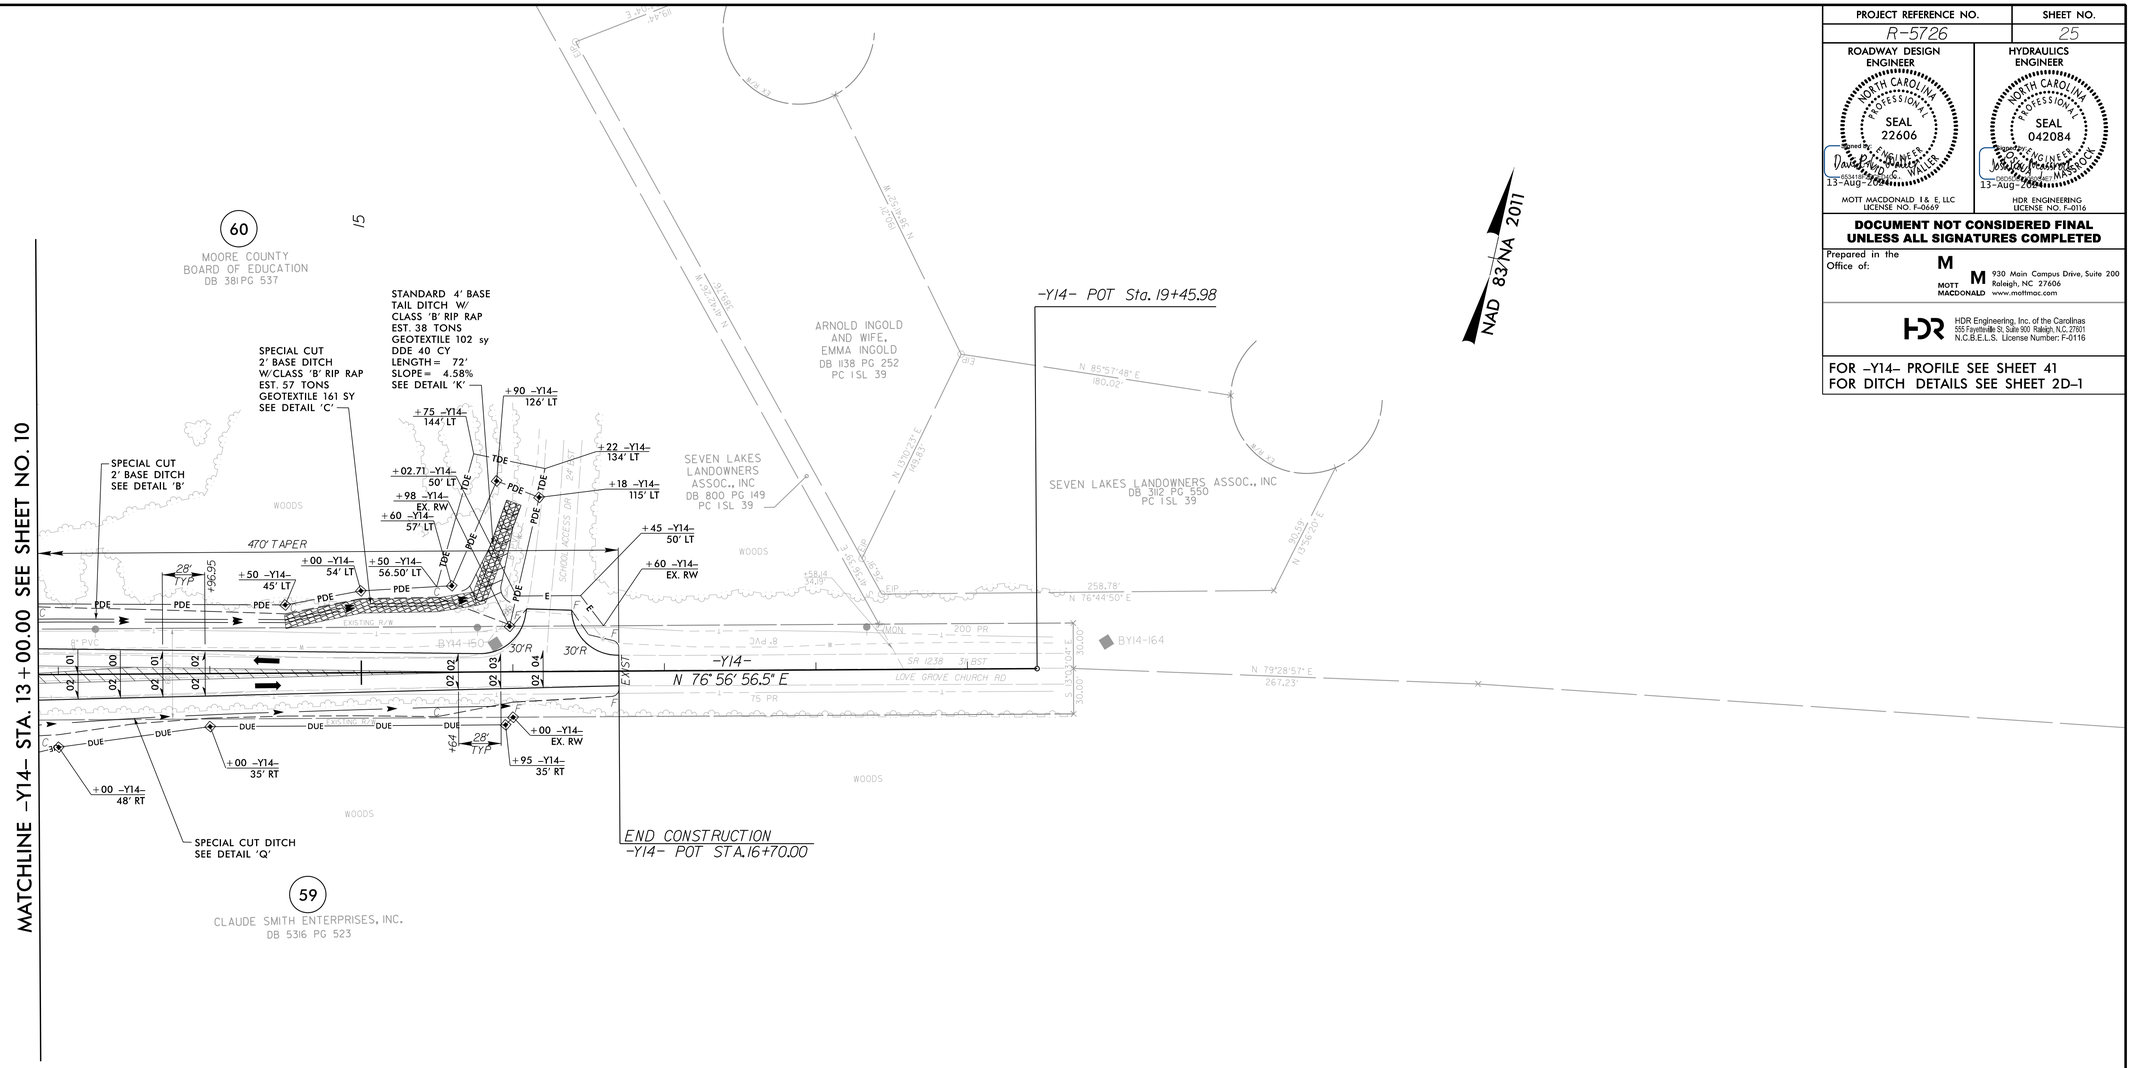

ALL DRIVEWAY RADII ARE 10' UNLESS OTHERWISE NOTED ON PLANS.

7/29/2024
R:\Roadway\Proj\r-5726_rdy_psh25.dgn
WALTERS