Project: R-5726

Project No.	Sheet No.
R-5726	Sig. 1.0

STATE OF NORTH CAROLINA
DIVISION OF HIGHWAYS

MOORE COUNTY

LOCATION: NC 211 FROM SOUTH OF NC 73 IN WEST END TO NORTH OF SR 1241 (HOLLY GROVE SCHOOL ROAD).

TYPE OF WORK: TRAFFIC SIGNALS

Vicinity

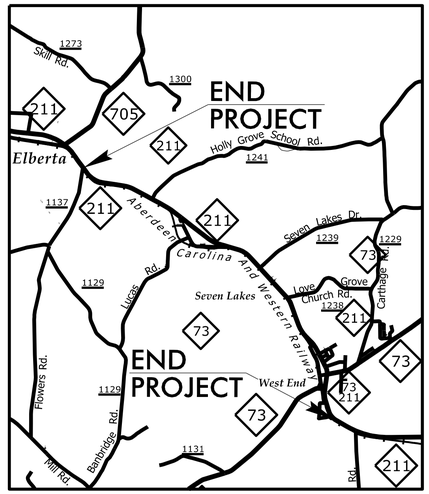

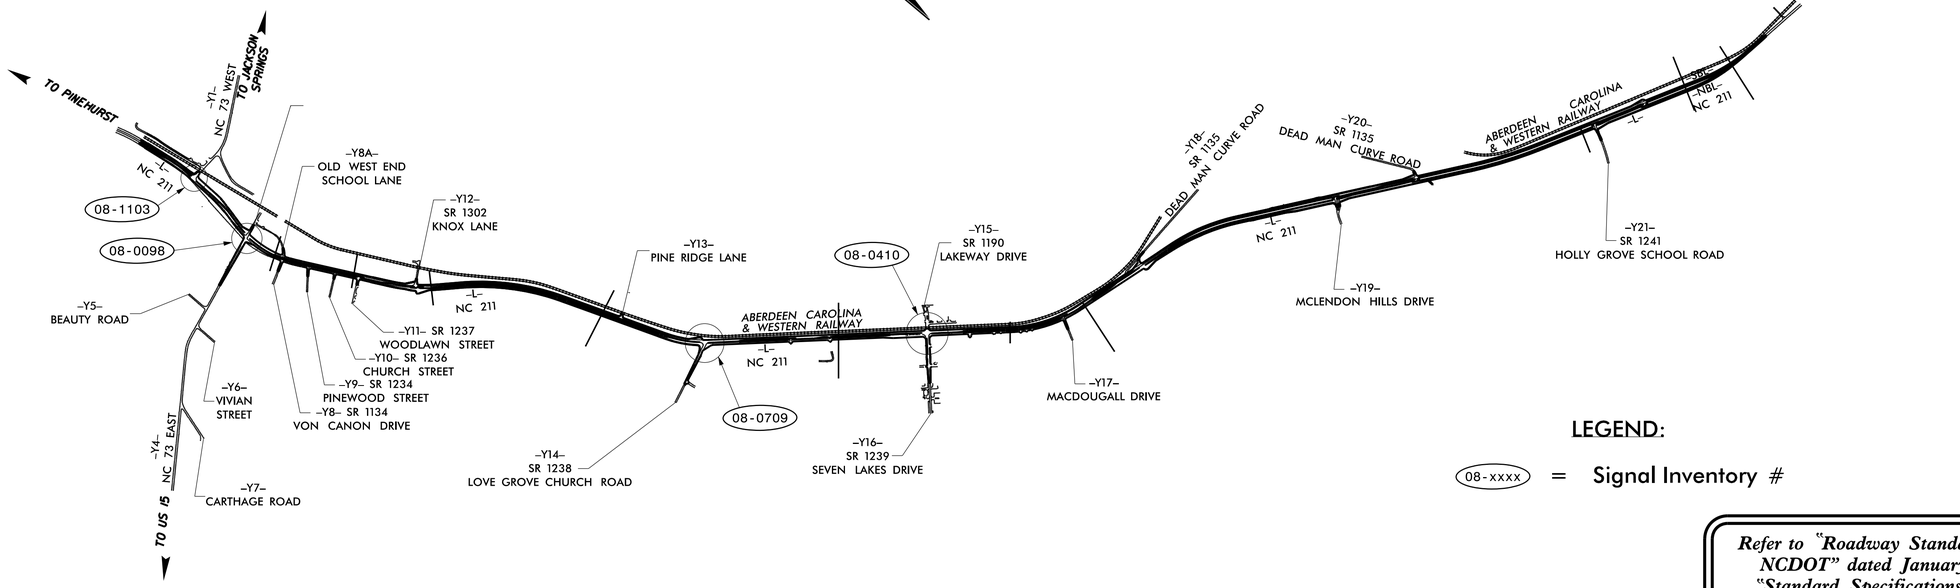

LEGEND:

(08-xxxx) = Signal Inventory #

Refer to "Roadway Standard Drawings NCDOT" dated January 2018 and "Standard Specifications for Roads and Structures" dated January 2018.

Index of Plans

Sheet #	Reference #	Location/Description
Sig. 1.0	--------	Title Sheet
Sig. 1.1		Standard Plate Sheet
Sig. 2.0–5.5	08–1103	NC 211 at NC 73 (South Intersection)
Sig. 6.0–11.4	08–0098	NC 211 at NC 73/SR 1133 (Mode Rd)
Sig. 12.0–15.4	08–0709	NC 211 at SR 1238 (Love Grove Church Rd)
Sig. 16.0–19.5	08–0410	NC 211 at SR 1239 (Seven Lakes Drive and SR 1190 (Lakeway Drive)
M1A–M9		Standard Metal Pole Details

TRANSPORTATION SYSTEMS MANAGEMENT & OPERATIONS

Contacts:

Robert J. Ziemba, PE – Central Region Signals Engineer
Ryan W. Hough, PE – Signal Equipment Design Engineer

Prepared for the office of:
DIVISION OF HIGHWAYS
TRANSPORTATION MOBILITY & SAFETY DIVISION

TSMO UNIT

750 N. Greenfield Parkway, Garner, NC 27529

$$$$SYSTIME$$$$
>>$$$$DGN$$$$
$$$$USERNAME$$$$
$$$$$$$$$$$$$$$$$$$$$$$$$$$$$$$$