DocuSign Envelope ID: 0948457D-7037-4F38-B7A9-81182959DF9C

8/17/99

HNTB
HNTB NORTH CAROLINA, P.C.
343 E. Six Forks Road, Suite 200
Raleigh, North Carolina 27609
NC License No: C-1554

PROJECT REFERENCE NO.	SHEET NO.
U-6202	7
R/W SHEET NO.	

ROADWAY DESIGN ENGINEER
NORTH CAROLINA PROFESSIONAL SEAL 37950 ENGINEER JASON M. RICKENS
Jason M. Rickens 5/16/2024

HYDRAULICS ENGINEER
NORTH CAROLINA PROFESSIONAL SEAL 40801 ENGINEER PAUL M. CAMERON
Paul Cameron 5/16/2024

DOCUMENT NOT CONSIDERED FINAL UNLESS ALL SIGNATURES COMPLETED

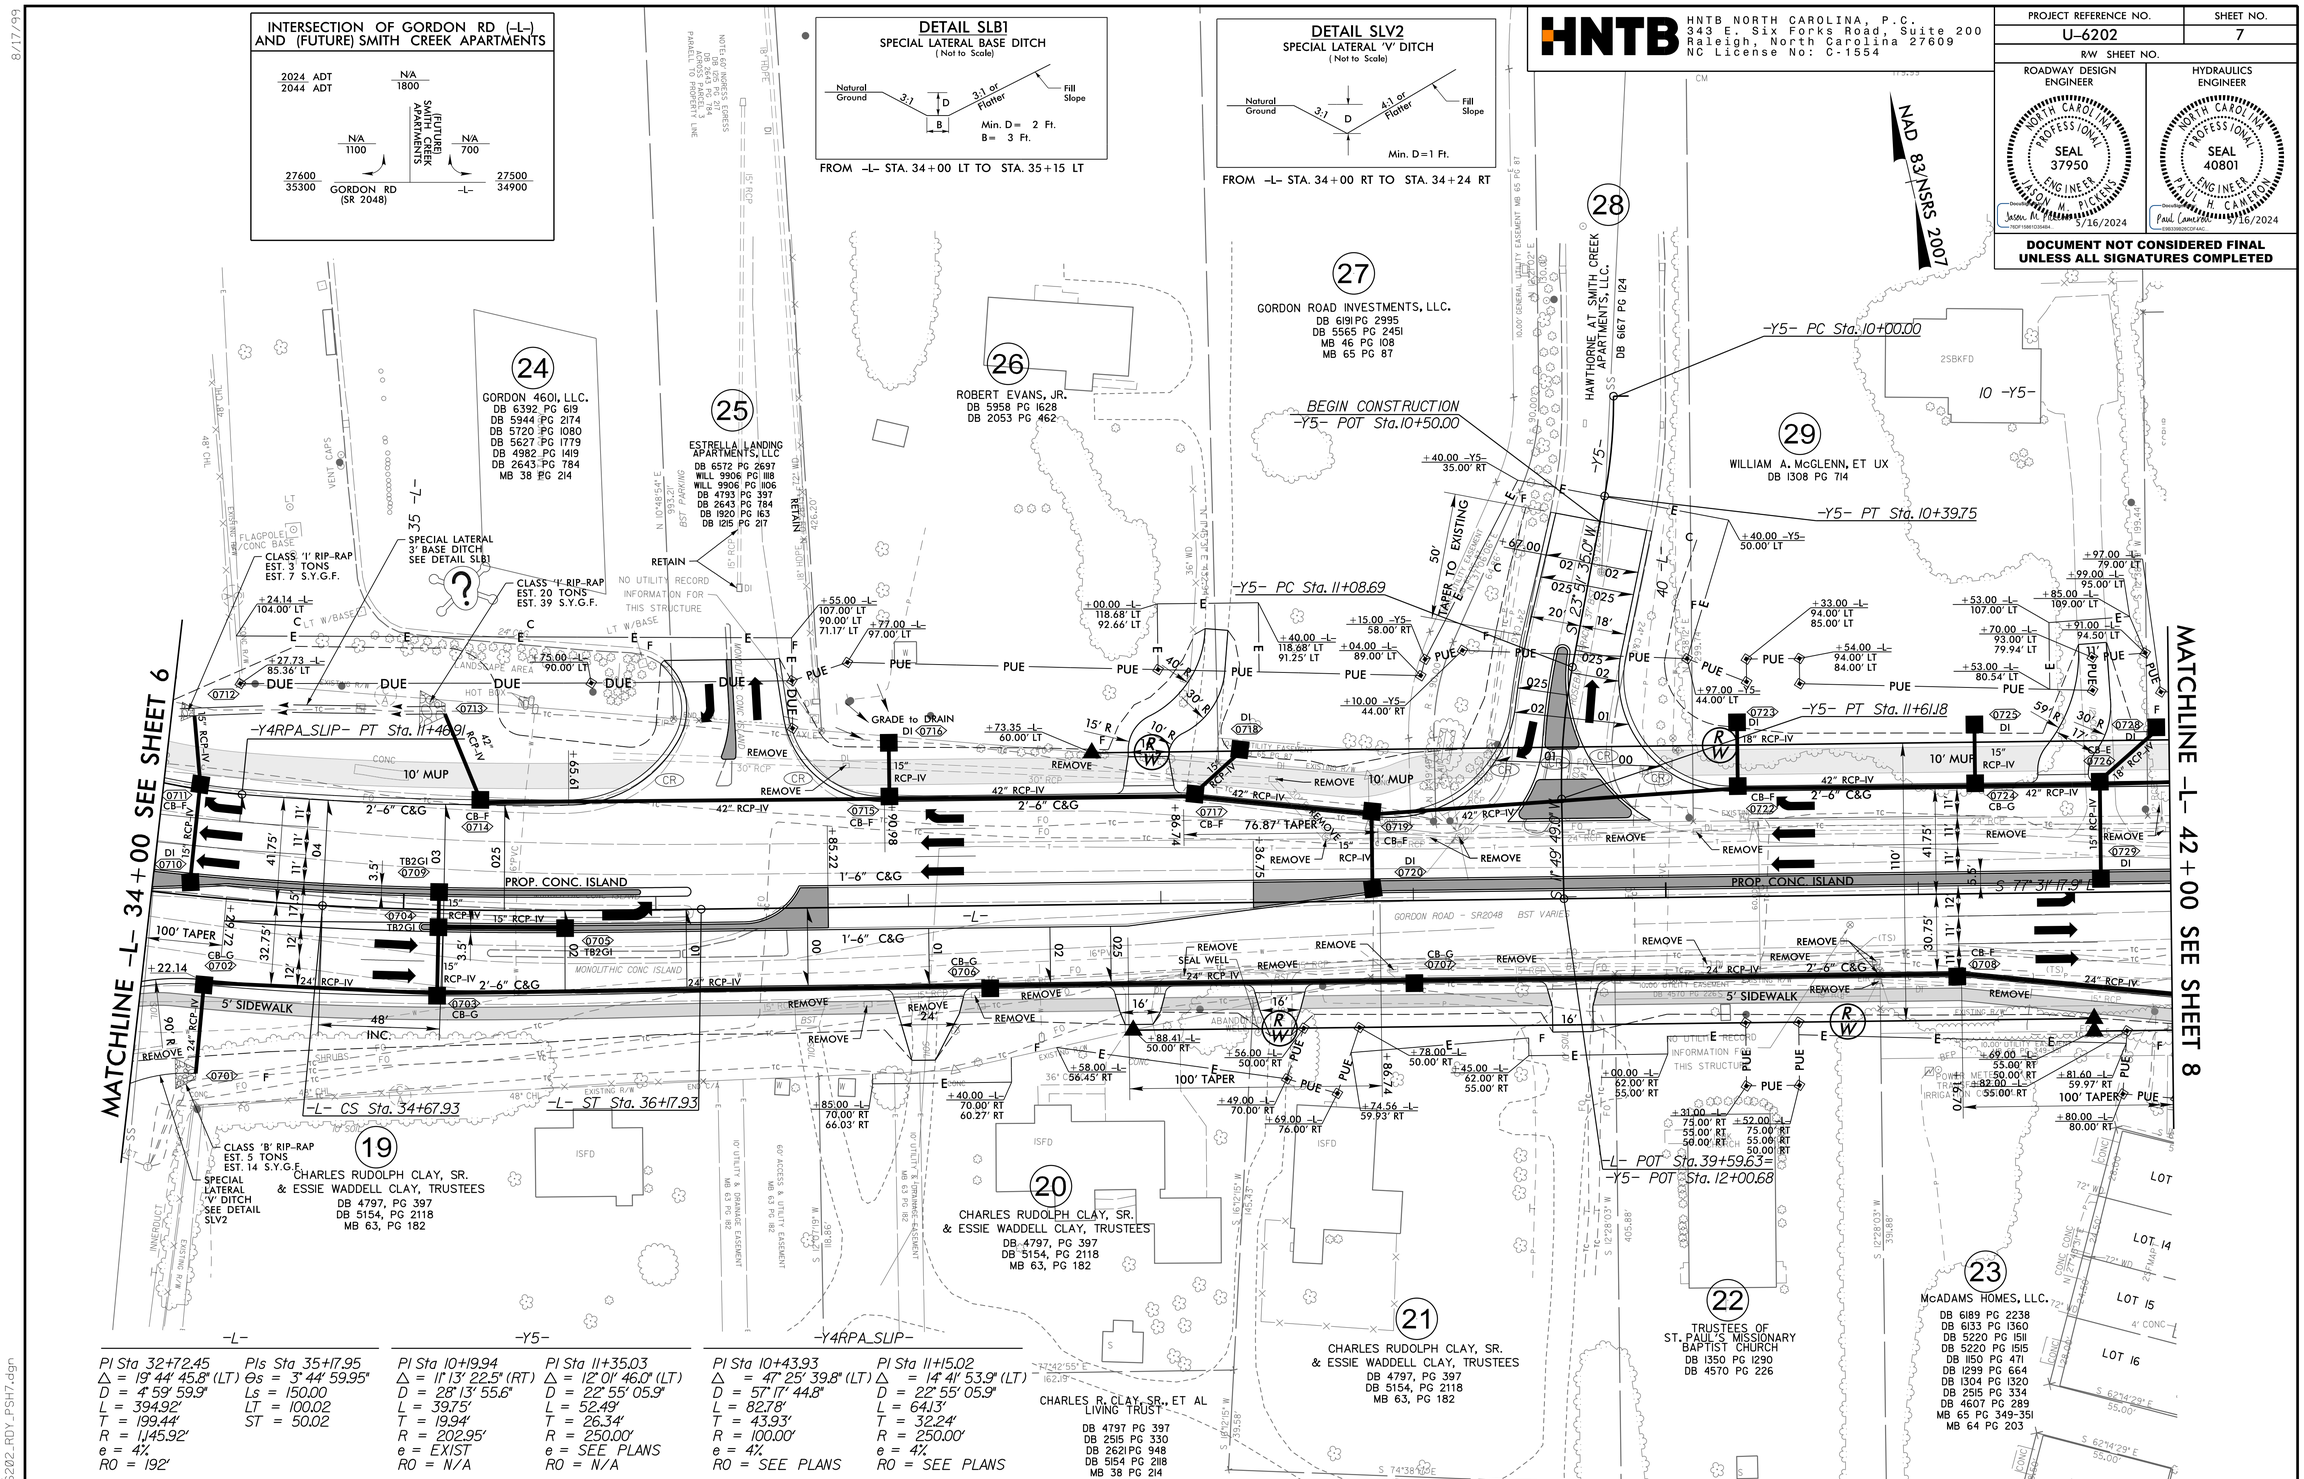

-L-	-Y5-	-Y4RPA_SLIP-
PI Sta 32+72.45 Δ = 19° 44' 45.8" (LT) D = 4° 59' 59.9" L = 394.92' T = 199.44' R = 1,145.92' e = 4% R0 = 192'	PI Sta 10+19.94 Δ = 11° 13' 22.5" (RT) D = 28° 13' 55.6" L = 39.75' T = 19.94' R = 202.95' e = EXIST R0 = N/A	PI Sta 11+43.93 Δ = 47° 25' 39.8" (LT) D = 57° 17' 44.8" L = 82.78' T = 43.93' R = 100.00' e = 4% R0 = SEE PLANS
PIs Sta 35+17.95 Θs = 3° 44' 59.95" Ls = 150.00 LT = 100.02 ST = 50.02	PI Sta 11+35.03 Δ = 12° 01' 46.0" (LT) D = 22° 55' 05.9" L = 52.49' T = 26.34' R = 250.00' e = SEE PLANS R0 = N/A	PI Sta 11+15.02 Δ = 14° 41' 53.9" (LT) D = 22° 55' 05.9" L = 64.13' T = 32.24' R = 250.00' e = 4% R0 = SEE PLANS

NOTE:
1. ALL DRIVEWAYS HAVE 10' RADII UNLESS OTHERWISE NOTED.

FOR -L- PROFILE, SEE SHEETS 26 AND 27
FOR -Y4RPA_SLIP- PROFILE, SEE SHEET 38
FOR -Y5- PROFILE, SEE SHEET 33
FOR INTERSECTION DETAILS, SEE SHEET 2B-1

13-MAY-2024 09:06
R:\Roadway\Proj\U6202_RDY_PSH7.dgn
HNTB