DocuSign Envelope ID: 0948457D-7037-4F38-B7A9-81182959DF9C

8/17/99

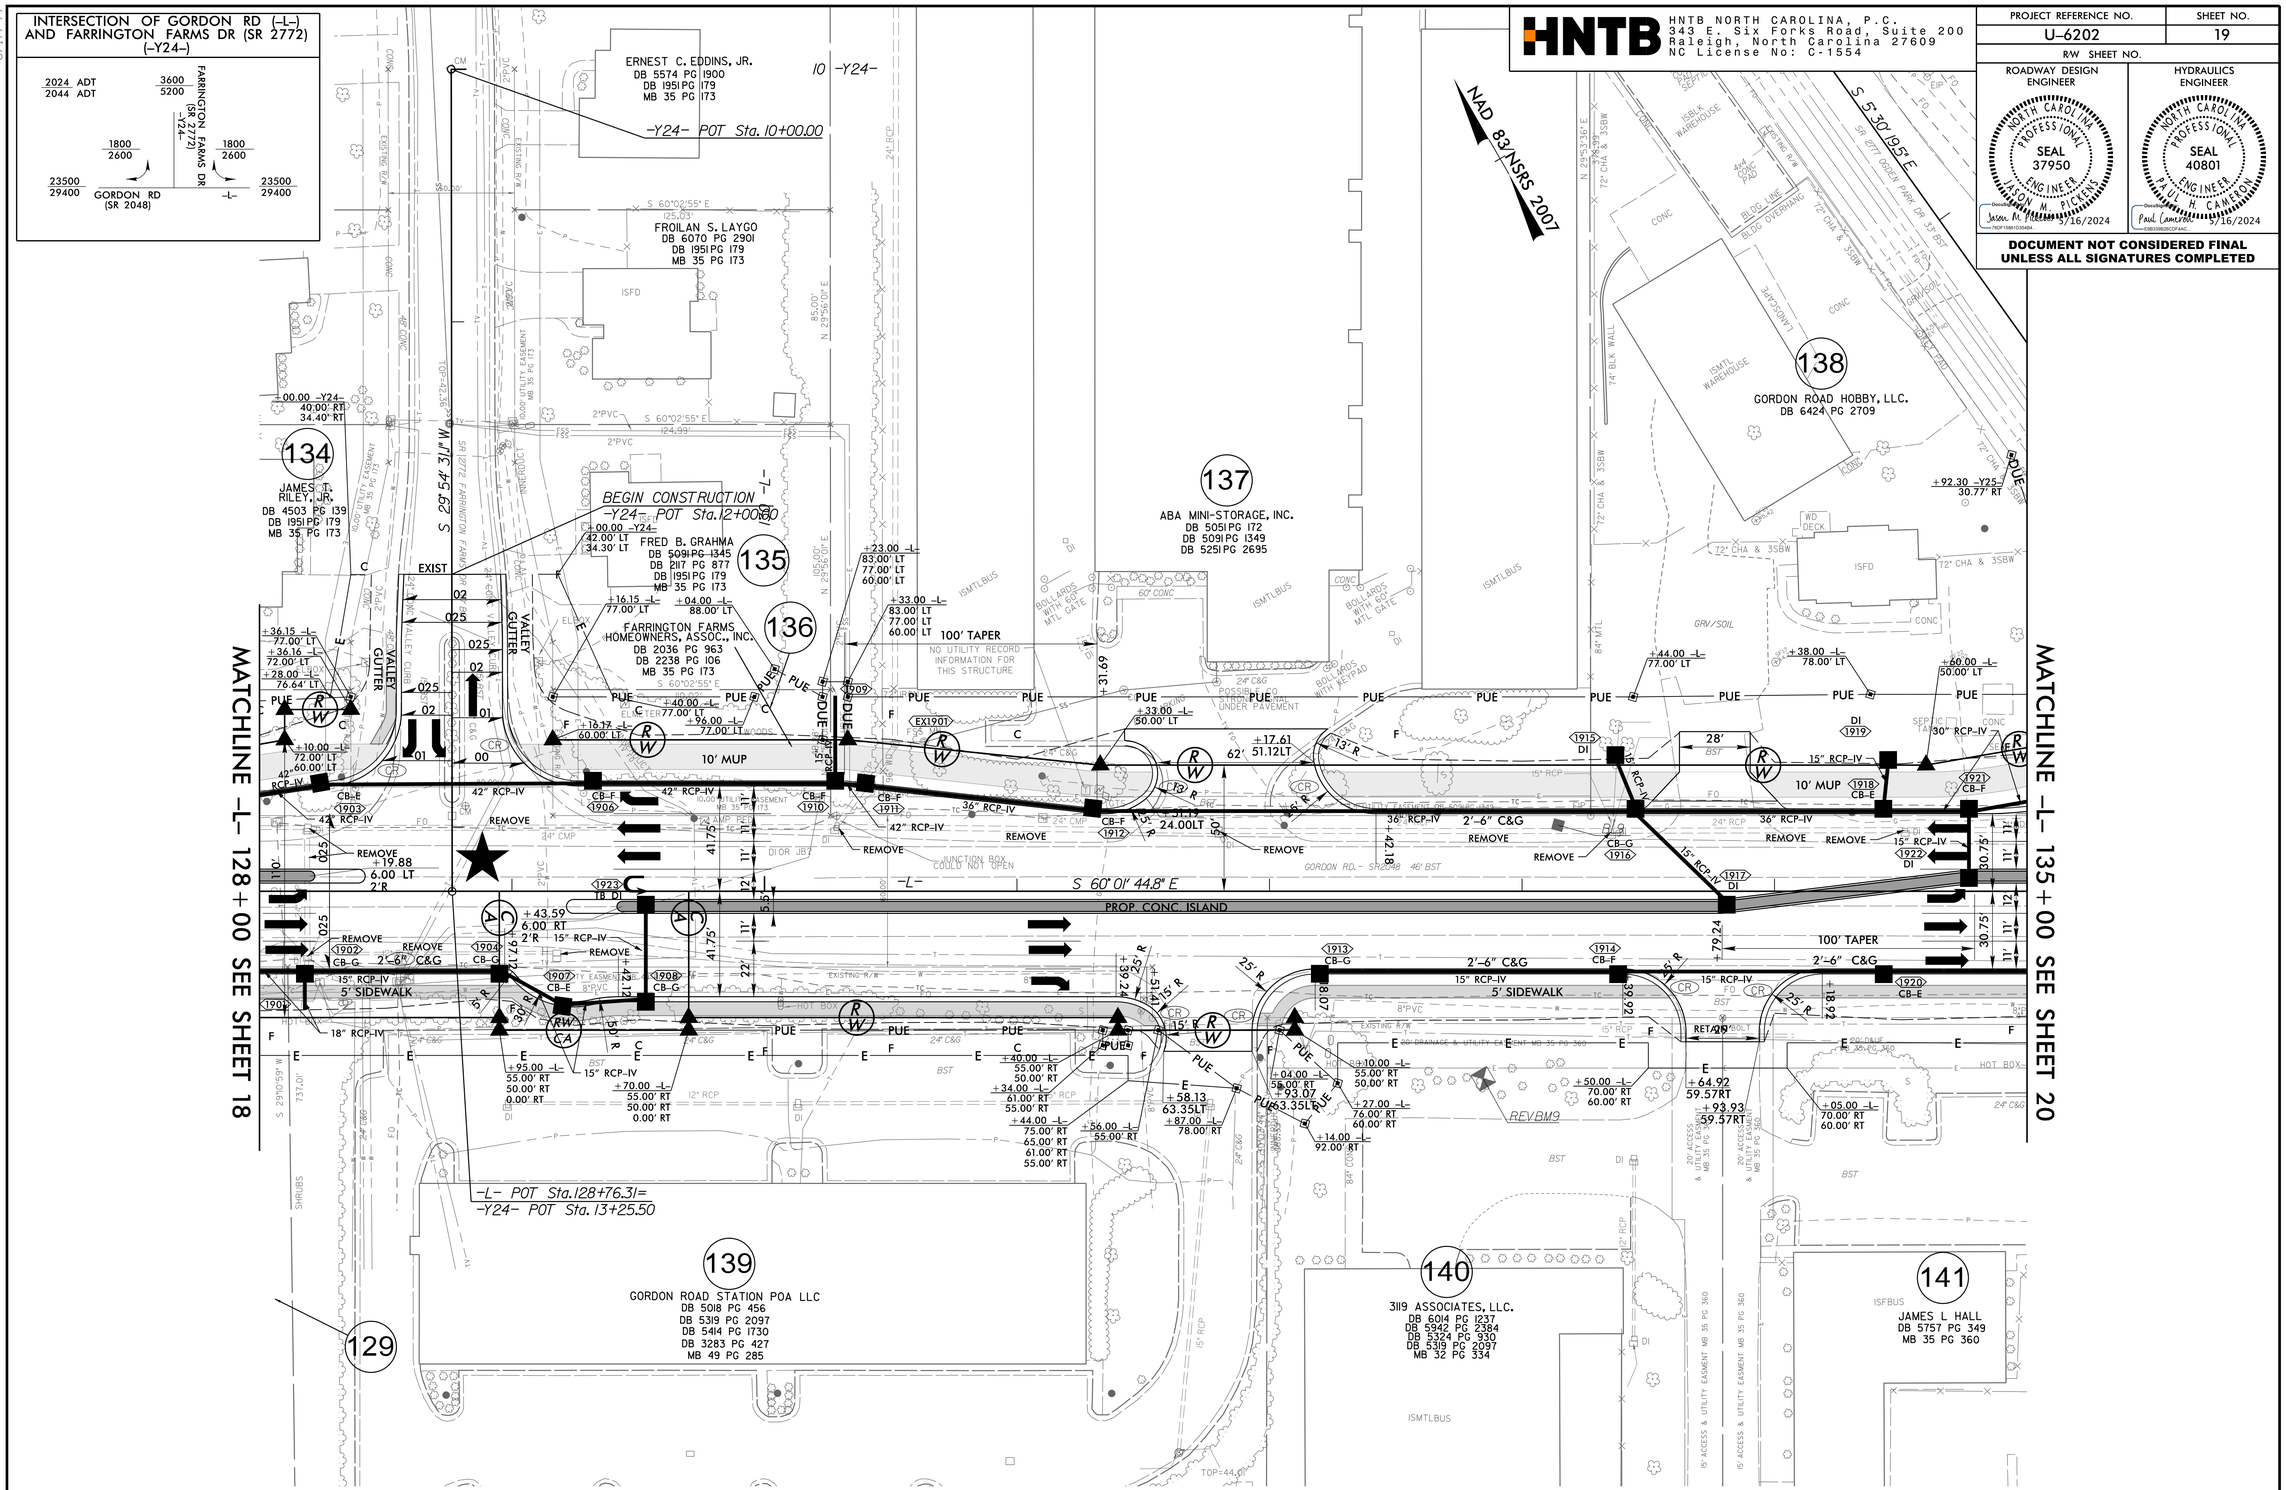

NOTE:
1. ALL DRIVEWAYS HAVE 10' RADII UNLESS OTHERWISE NOTED.

★ PROPOSED SIGNAL

FOR –L– PROFILE, SEE SHEET 30
FOR –Y24– PROFILE SEE SHEET 38
FOR INTERSECTION DETAILS, SEE SHEET 2B–3

13-MAY-2024 09:06
U:\U6202_Gordon_Rd_Widening\Plans\Roadway\U6202_RDY_PSH19.dgn
HNTB