DocuSign Envelope ID: E83D3655-321E-4727-BDC6-0C9D3B72BF36

| PROJECT REFERENCE NO. | SHEET NO. |
|---|---|
| U-6202 | RW14 |

Location and Surveys

McKIM&CREED
4300 EDWARDS MILL RD, SUITE 200,
RALEIGH, NC 27612
(P) 919-233-8091

PROJECT SURVEYOR

NORTH CAROLINA PROFESSIONAL SEAL L-4234 LAND SURVEYOR JEFFREY D. AKER

DOCUMENT NOT CONSIDERED FINAL UNLESS ALL SIGNATURES COMPLETED

I , Jeffrey D. Aker , certify that the right of way and permanent easement monumentation for this project shown herein was completed under my direct and responsible charge from an actual survey made under my supervision; that all horizontal closures had a minimum ratio of precision of 1:10,000 (Class A). Field work was performed from March 25, 2024 to May 6, 2024, and all coordinates are based on NAD83/NSRS 2007; That this survey was performed to meet the requirements of 21NCAC 56.1600 as applicable.

This 6th day of May, 2024.

DocuSigned by:
Jeffrey D. Aker
13B83A5AF70E41D...
Professional Land Surveyor L-4234

REVISIONS

RIGHT OF WAY REVISION – 2022-12-08: ROW MOVED IN 1' TO AVOID IMPACTING SEPTIC ON PARCEL 87. "DO NOT DISTURB" NOTE ADDED. AJM
RIGHT OF WAY REVISION – 2023-02-09: ADDED DRIVEWAY FOR PARCEL 90, NO CHANGES TO ROW OR EASEMENTS. JMP
RIGHT OF WAY REVISION – 2023-03-02: REDUCED TCE AND PUE LIMITS ON PARCELS 83 AND 94. REDUCED SIDEWALK WIDTH ALONG WHITE ROAD. AJM

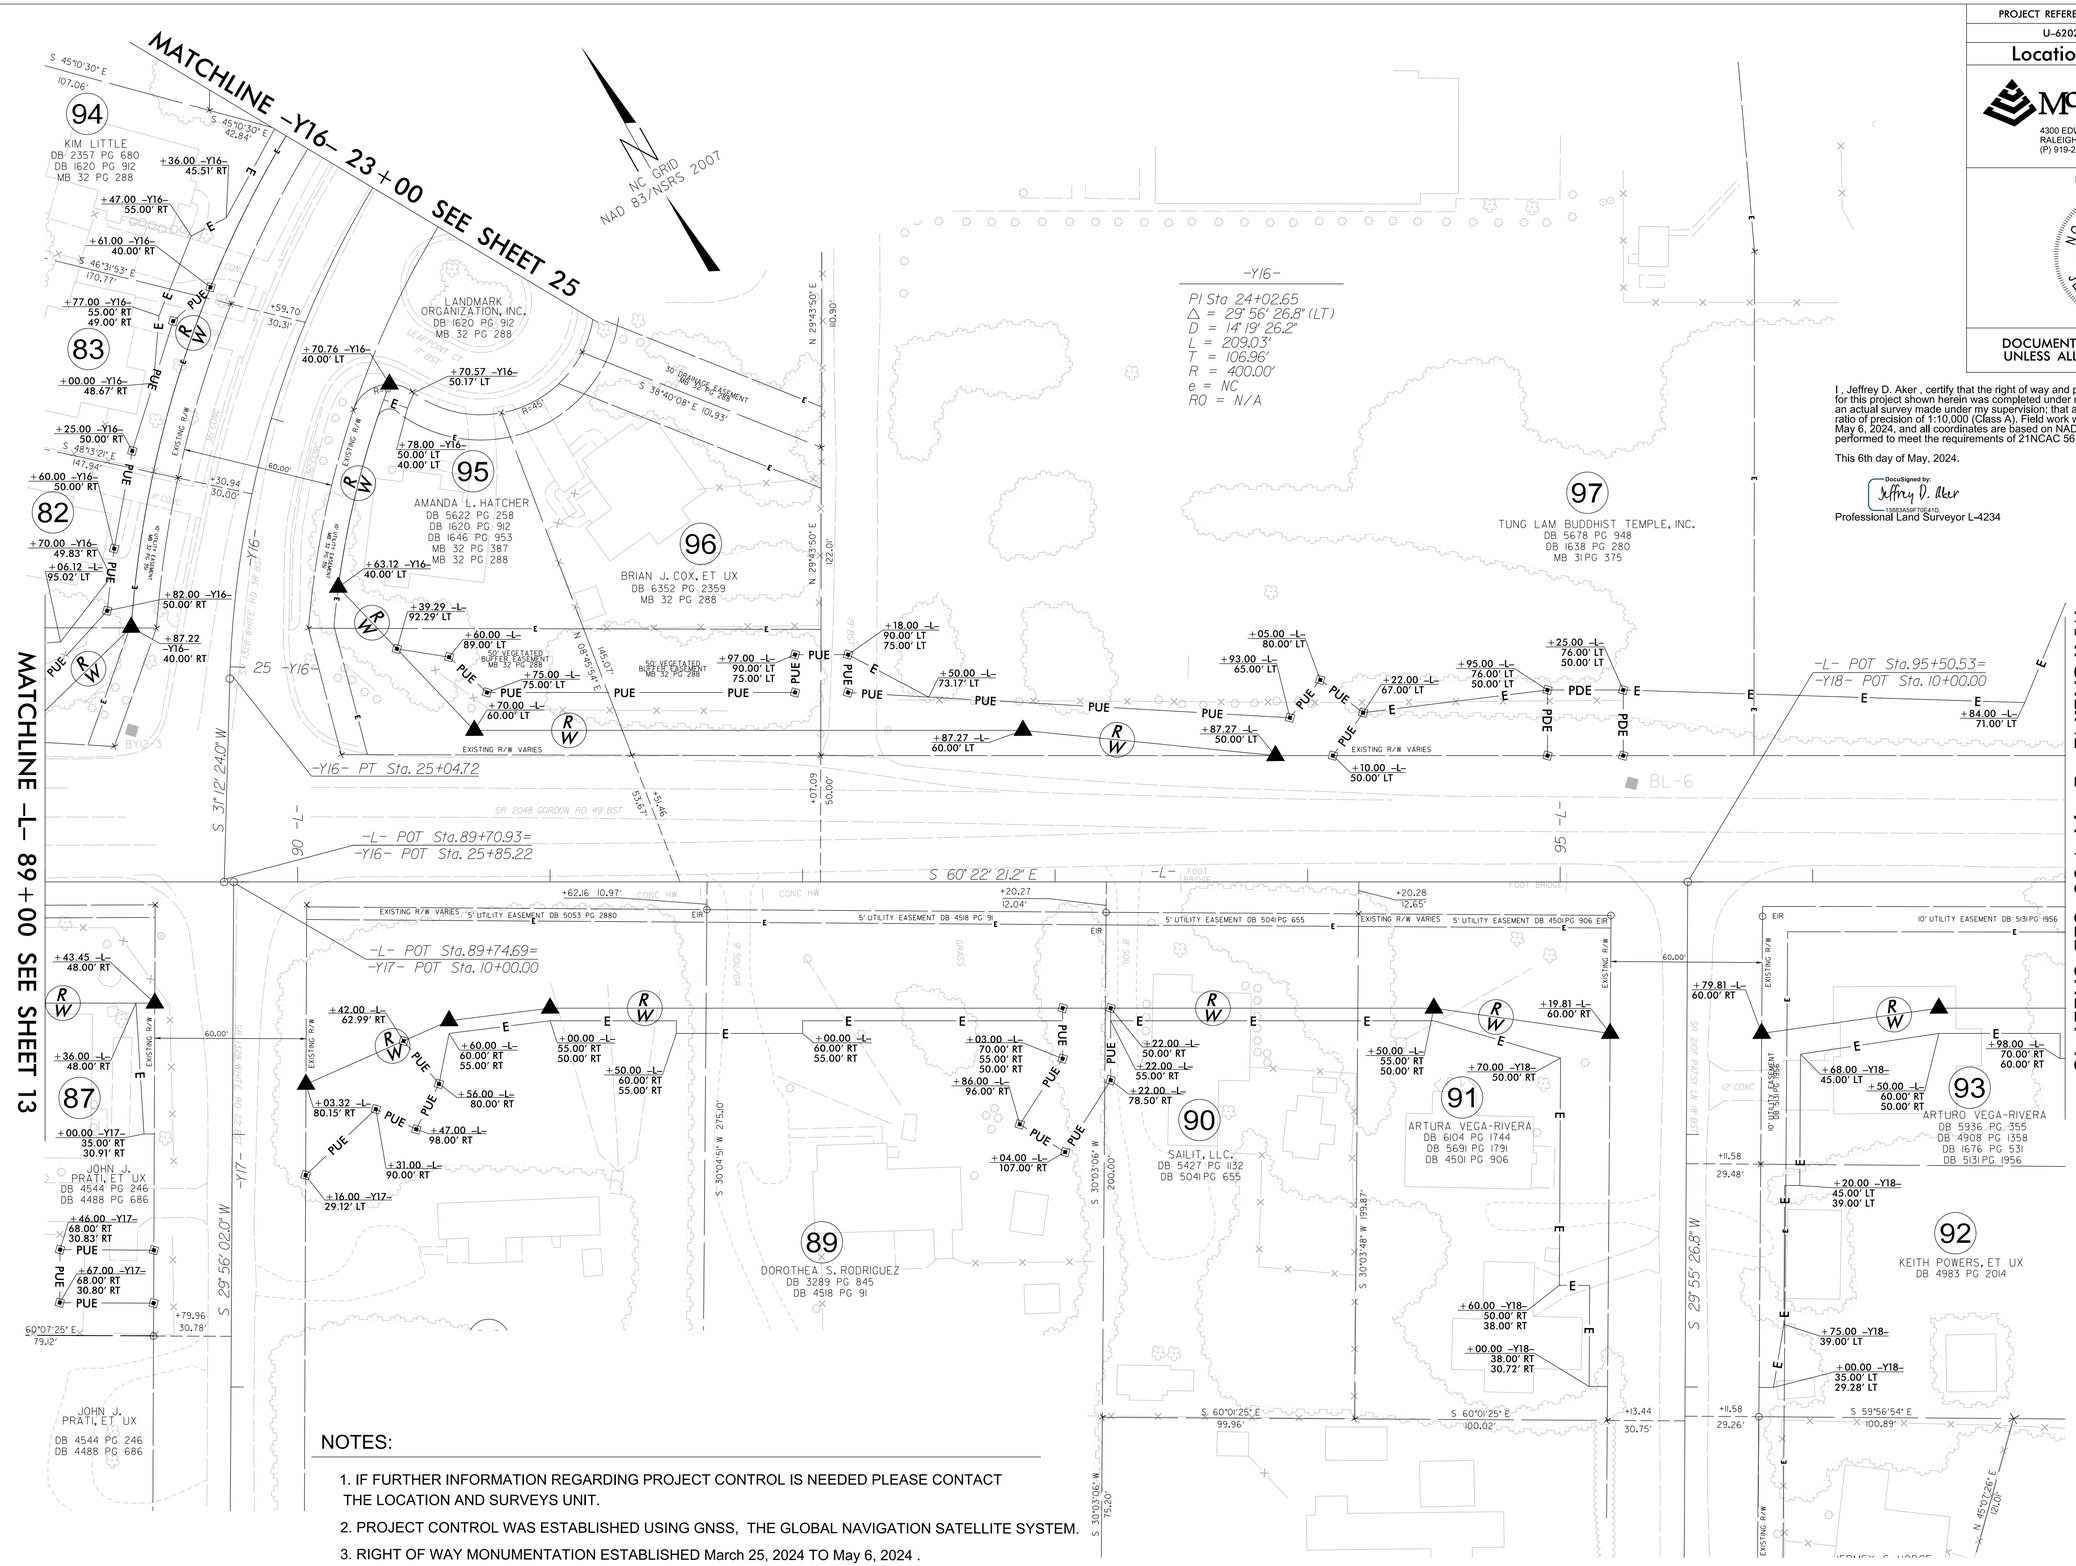


NOTES:

1. IF FURTHER INFORMATION REGARDING PROJECT CONTROL IS NEEDED PLEASE CONTACT THE LOCATION AND SURVEYS UNIT.
2. PROJECT CONTROL WAS ESTABLISHED USING GNSS, THE GLOBAL NAVIGATION SATELLITE SYSTEM.
3. RIGHT OF WAY MONUMENTATION ESTABLISHED March 25, 2024 TO May 6, 2024 .

06-MAY-2024 15:43
U:\0482\Projects\U6202\Cadd\Cosmatics\80-Drawings\U6202_LS_RW14.dgn
Ekelvington AT MC06988