8/17/99

REVISIONS

HNTB

HNTB NORTH CAROLINA, P.C.
343 E. Six Forks Road, Suite 200
Raleigh, North Carolina 27609
NC License No: C-1554

PROJECT REFERENCE NO.	SHEET NO.
U-6202	EC-30/CONST.7
R/W SHEET NO.	
ROADWAY DESIGN ENGINEER	HYDRAULICS ENGINEER

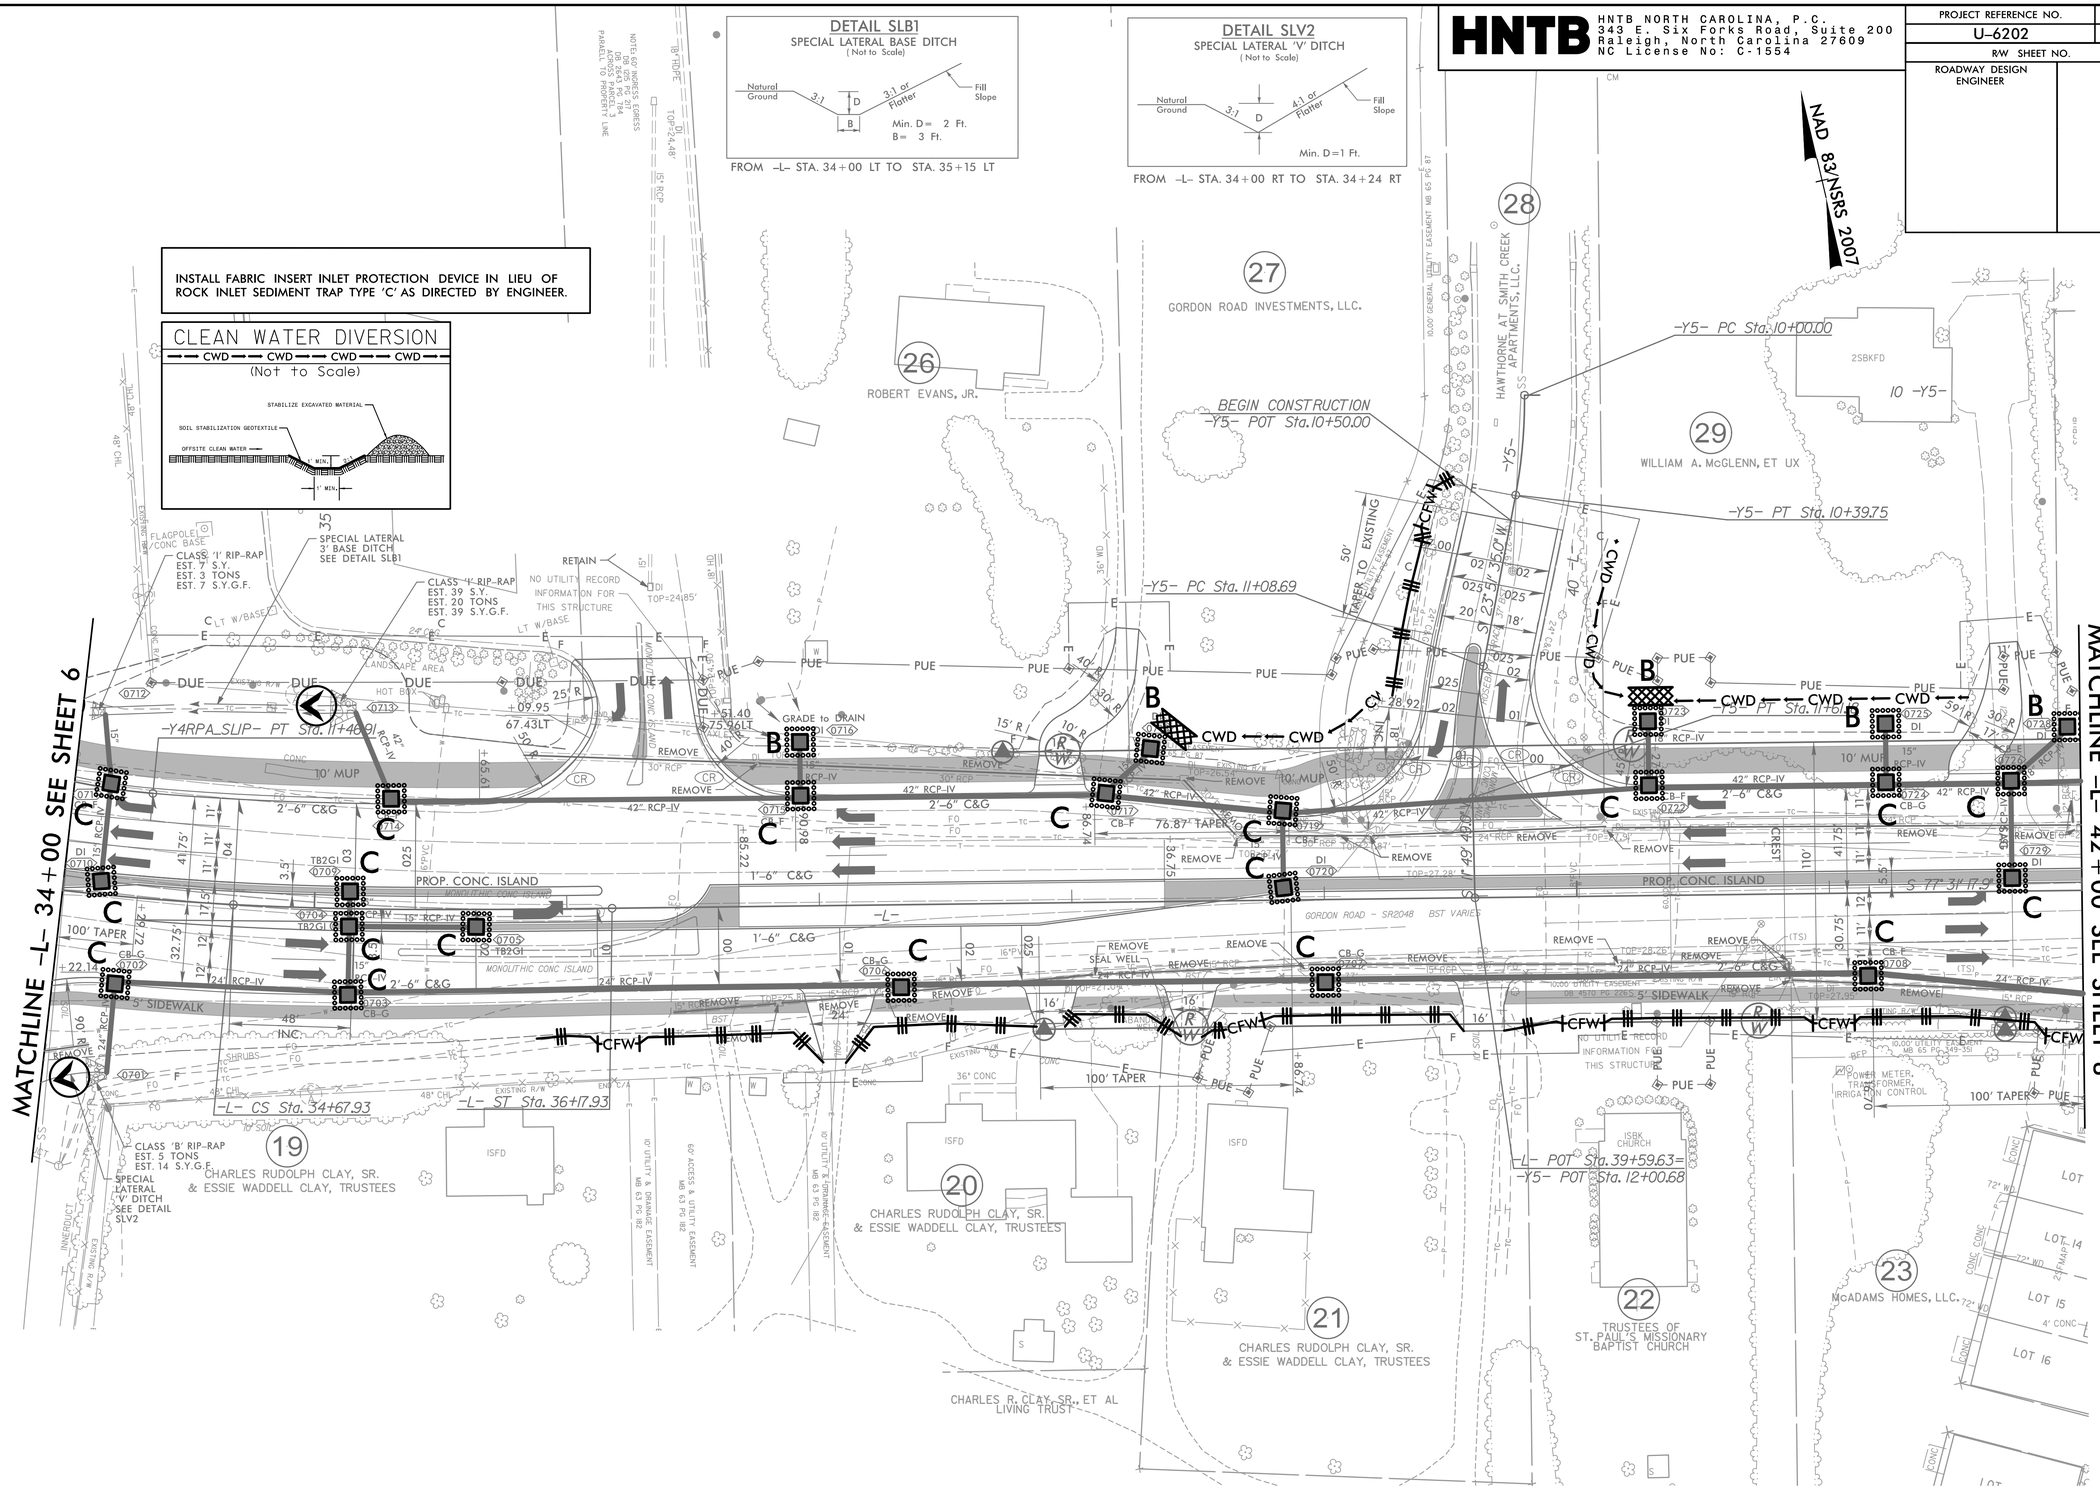

NOTE:
1. ALL DRIVEWAYS HAVE 10' RADII UNLESS OTHERWISE NOTED.

FOR -L- PROFILE, SEE SHEETS 26 AND 27
FOR -Y4RPA_SLIP- PROFILE, SEE SHEET 38
FOR -Y5- PROFILE, SEE SHEET 33
FOR INTERSECTION DETAILS, SEE SHEETS 2B-1 AND 2B-2

4/17/2024
U:\U6202_EC_PSH7.dgn
HNTB