HNTB NORTH CAROLINA, P.C.
343 E. Six Forks Road, Suite 200
Raleigh, North Carolina 27609
NC License No: C-1554

| PROJECT REFERENCE NO. | SHEET NO. |
|---|---|
| U-6202 | EC-33/CONST.10 |
| R/W SHEET NO. | |
| ROADWAY DESIGN ENGINEER | HYDRAULICS ENGINEER |

REVISIONS

8/17/99

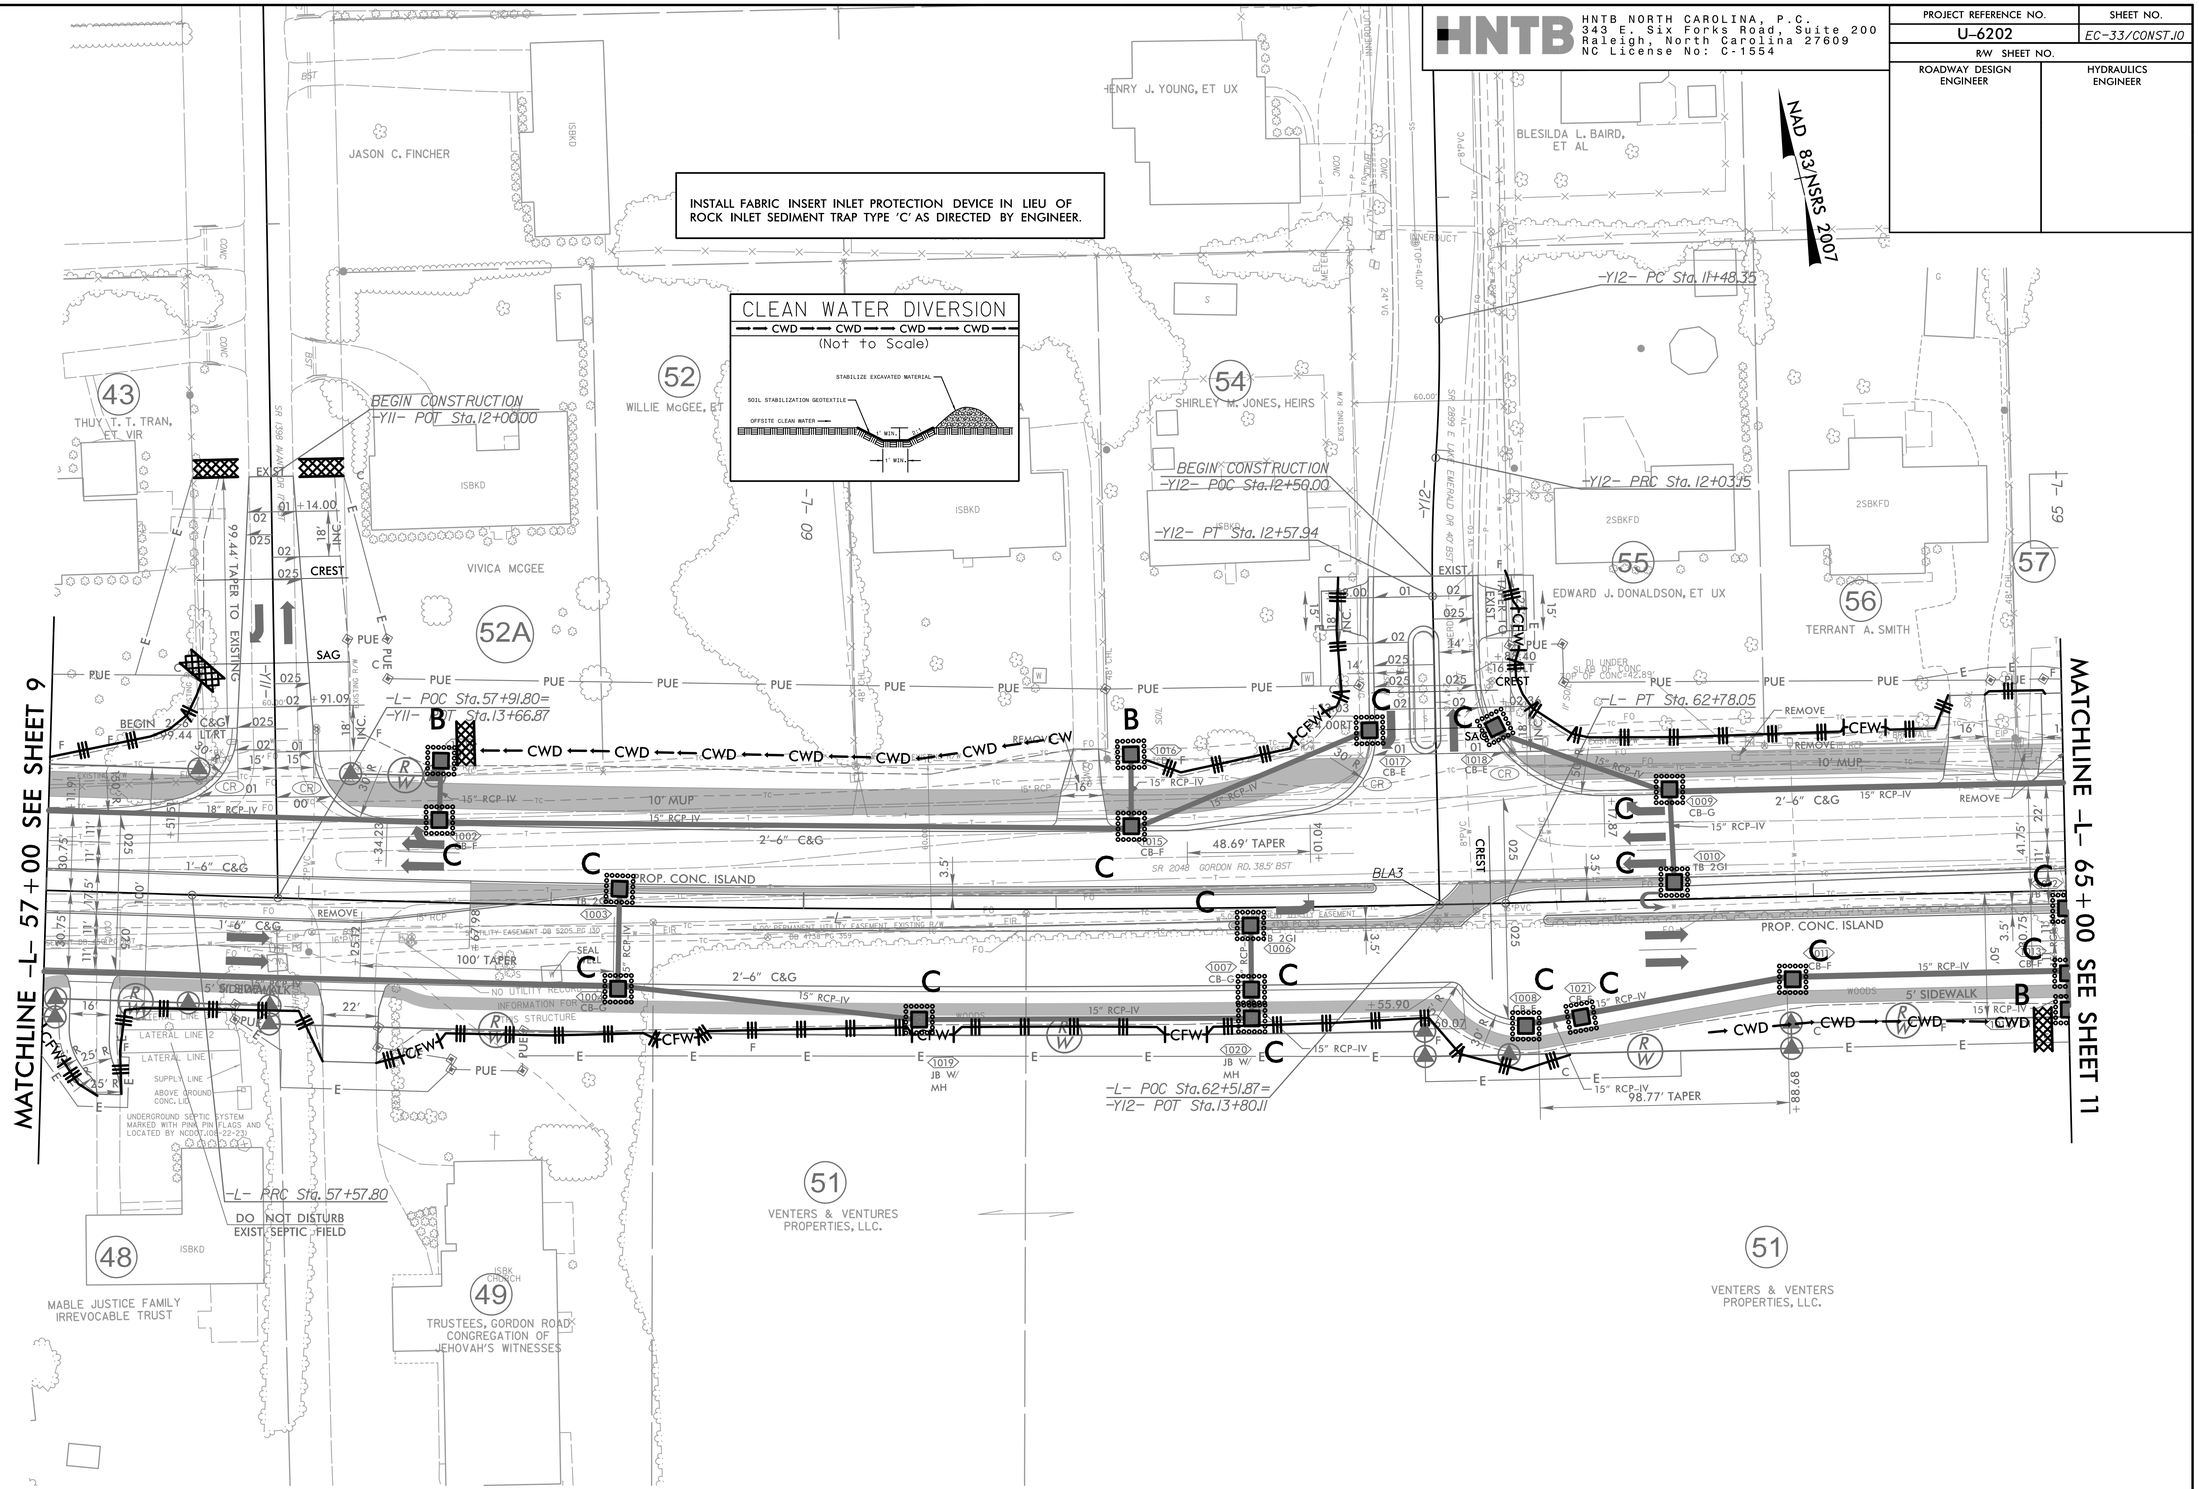


NOTE:
1. ALL DRIVEWAYS HAVE 10' RADII UNLESS OTHERWISE NOTED.

FOR -L- PROFILE, SEE SHEET 27
FOR -Y11- PROFILE, SEE SHEET 34
FOR -Y12- PROFILE, SEE SHEET 35
FOR INTERSECTION DETAIL, SEE SHEET 2B-2

4/17/2024
...\PSH\U6202_EC_PSH10.dgn
HNTB