8/17/99

REVISIONS

PROJECT REFERENCE NO.	SHEET NO.
U-6202	EC-42/CONST.J9
R/W SHEET NO.	
ROADWAY DESIGN ENGINEER	HYDRAULICS ENGINEER

HNTB
HNTB NORTH CAROLINA, P.C.
343 E. Six Forks Road, Suite 200
Raleigh, North Carolina 27609
NC License No: C-1554

INTERSECTION OF GORDON RD (-L-) AND FARRINGTON FARMS DR (SR 2772) (-Y24-)

2024 ADT 2044 ADT
3600 5200
FARRINGTON FARMS DR (SR 2772) -Y24-
1800 2600
1800 2600
23500 29400
GORDON RD (SR 2048)
23500 29400
-L-

INSTALL FABRIC INSERT INLET PROTECTION DEVICE IN LIEU OF ROCK INLET SEDIMENT TRAP TYPE 'C' AS DIRECTED BY ENGINEER.

NAD 83/NSRS 2007

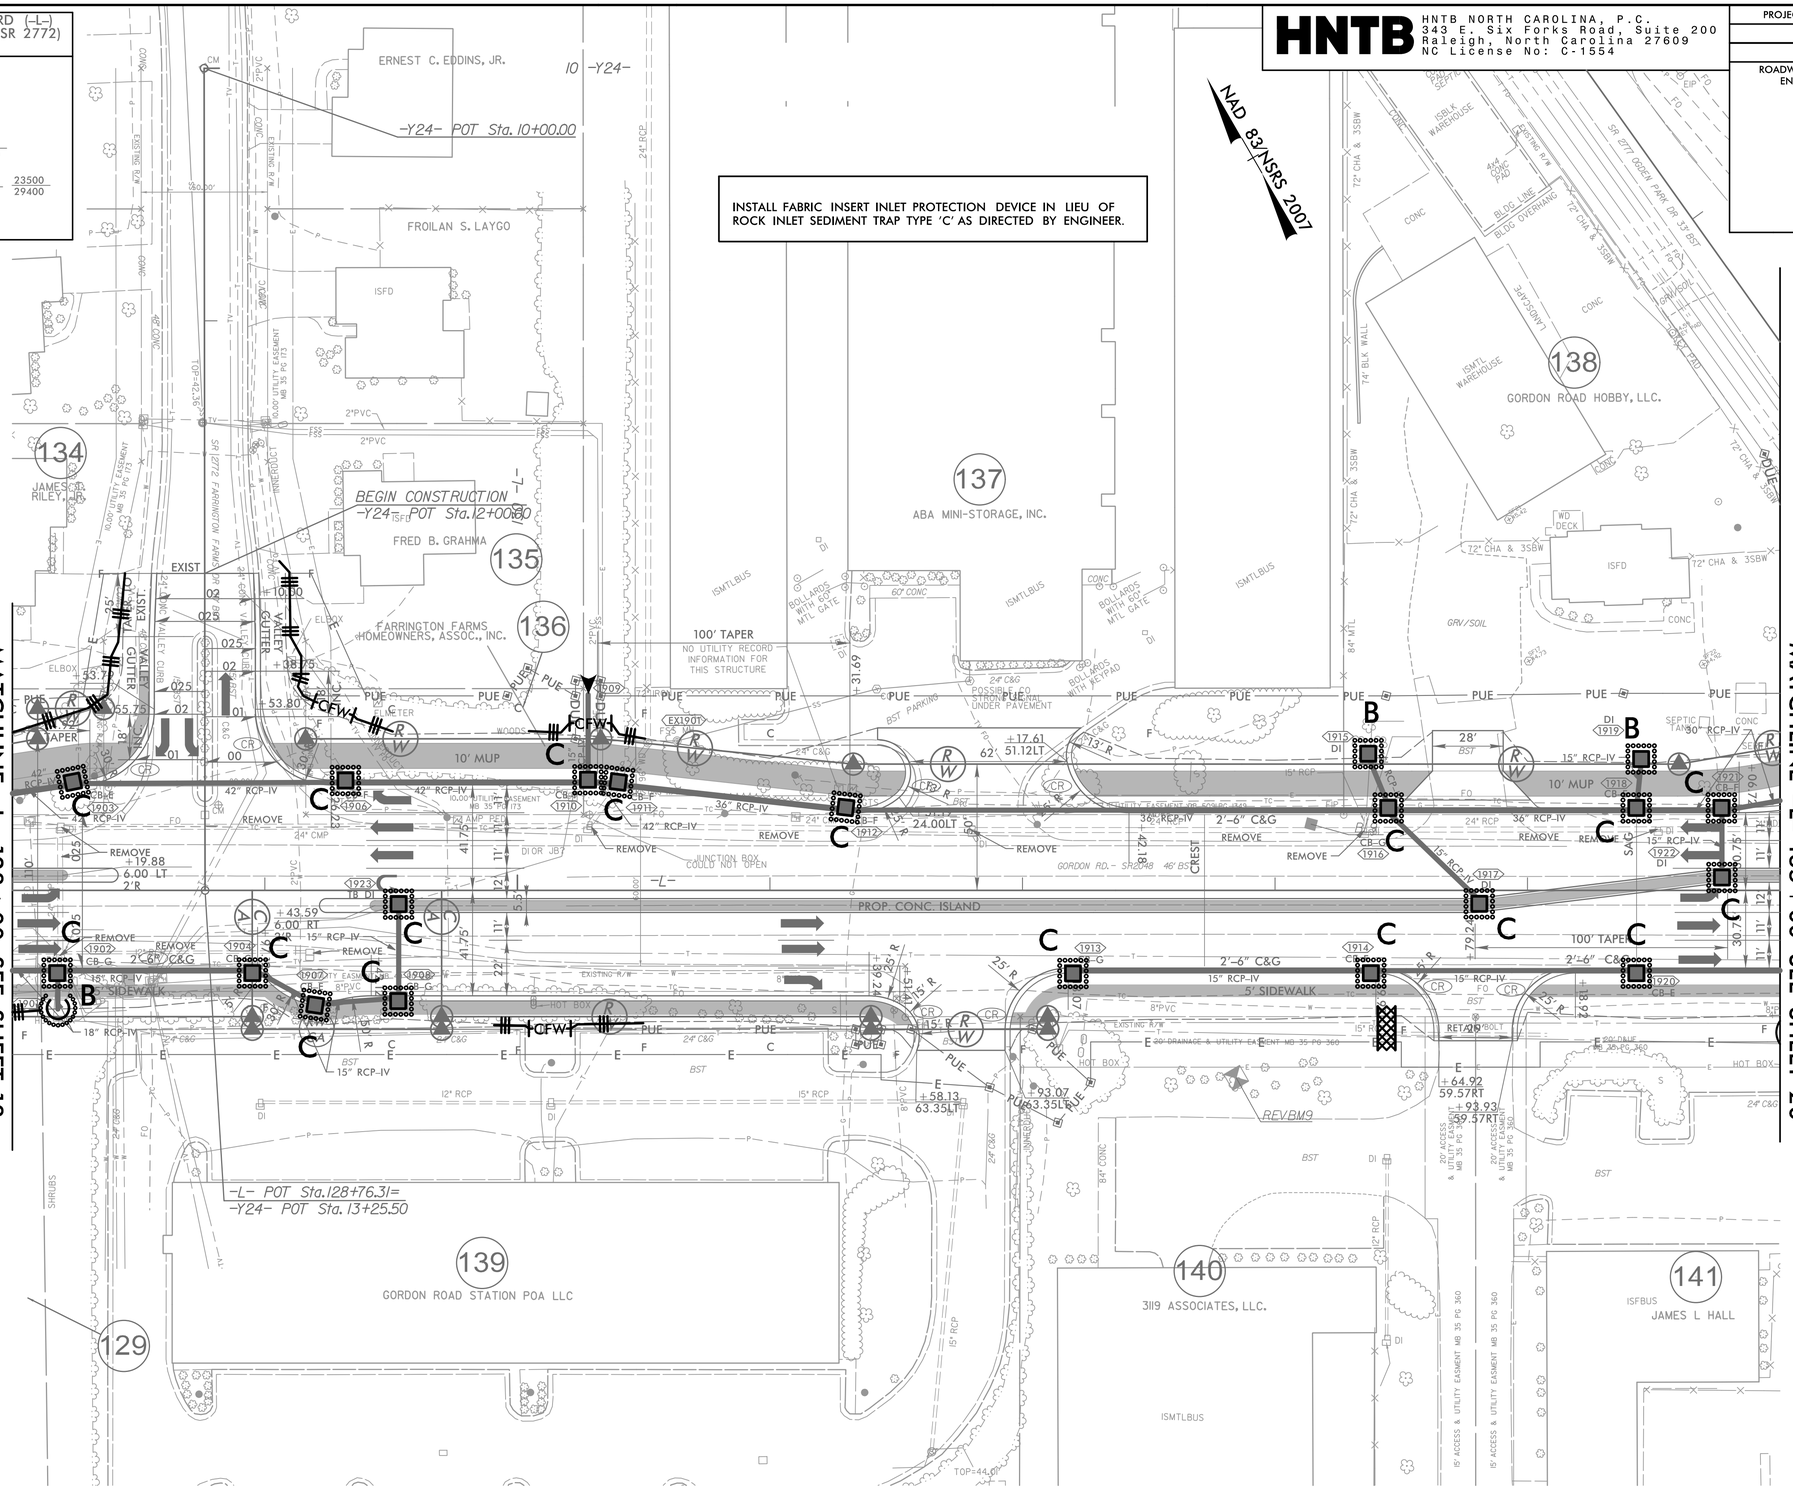

FOR -L- PROFILE, SEE SHEET 30
FOR -Y24- PROFILE SEE SHEET 38

NOTE:
1. ALL DRIVEWAYS HAVE 10' RADII UNLESS OTHERWISE NOTED.

★ PROPOSED SIGNAL

4/17/2024
U6202_EC_PSH19.dgn
HNTB