HNTB NORTH CAROLINA, P.C.
343 E. Six Forks Road, Suite 200
Raleigh, North Carolina 27609
NC License No: C-1554

PROJECT REFERENCE NO.	SHEET NO.
U-6202	EC-43/CONST.20
R/W SHEET NO.	
ROADWAY DESIGN ENGINEER	HYDRAULICS ENGINEER

REVISIONS

8/17/99

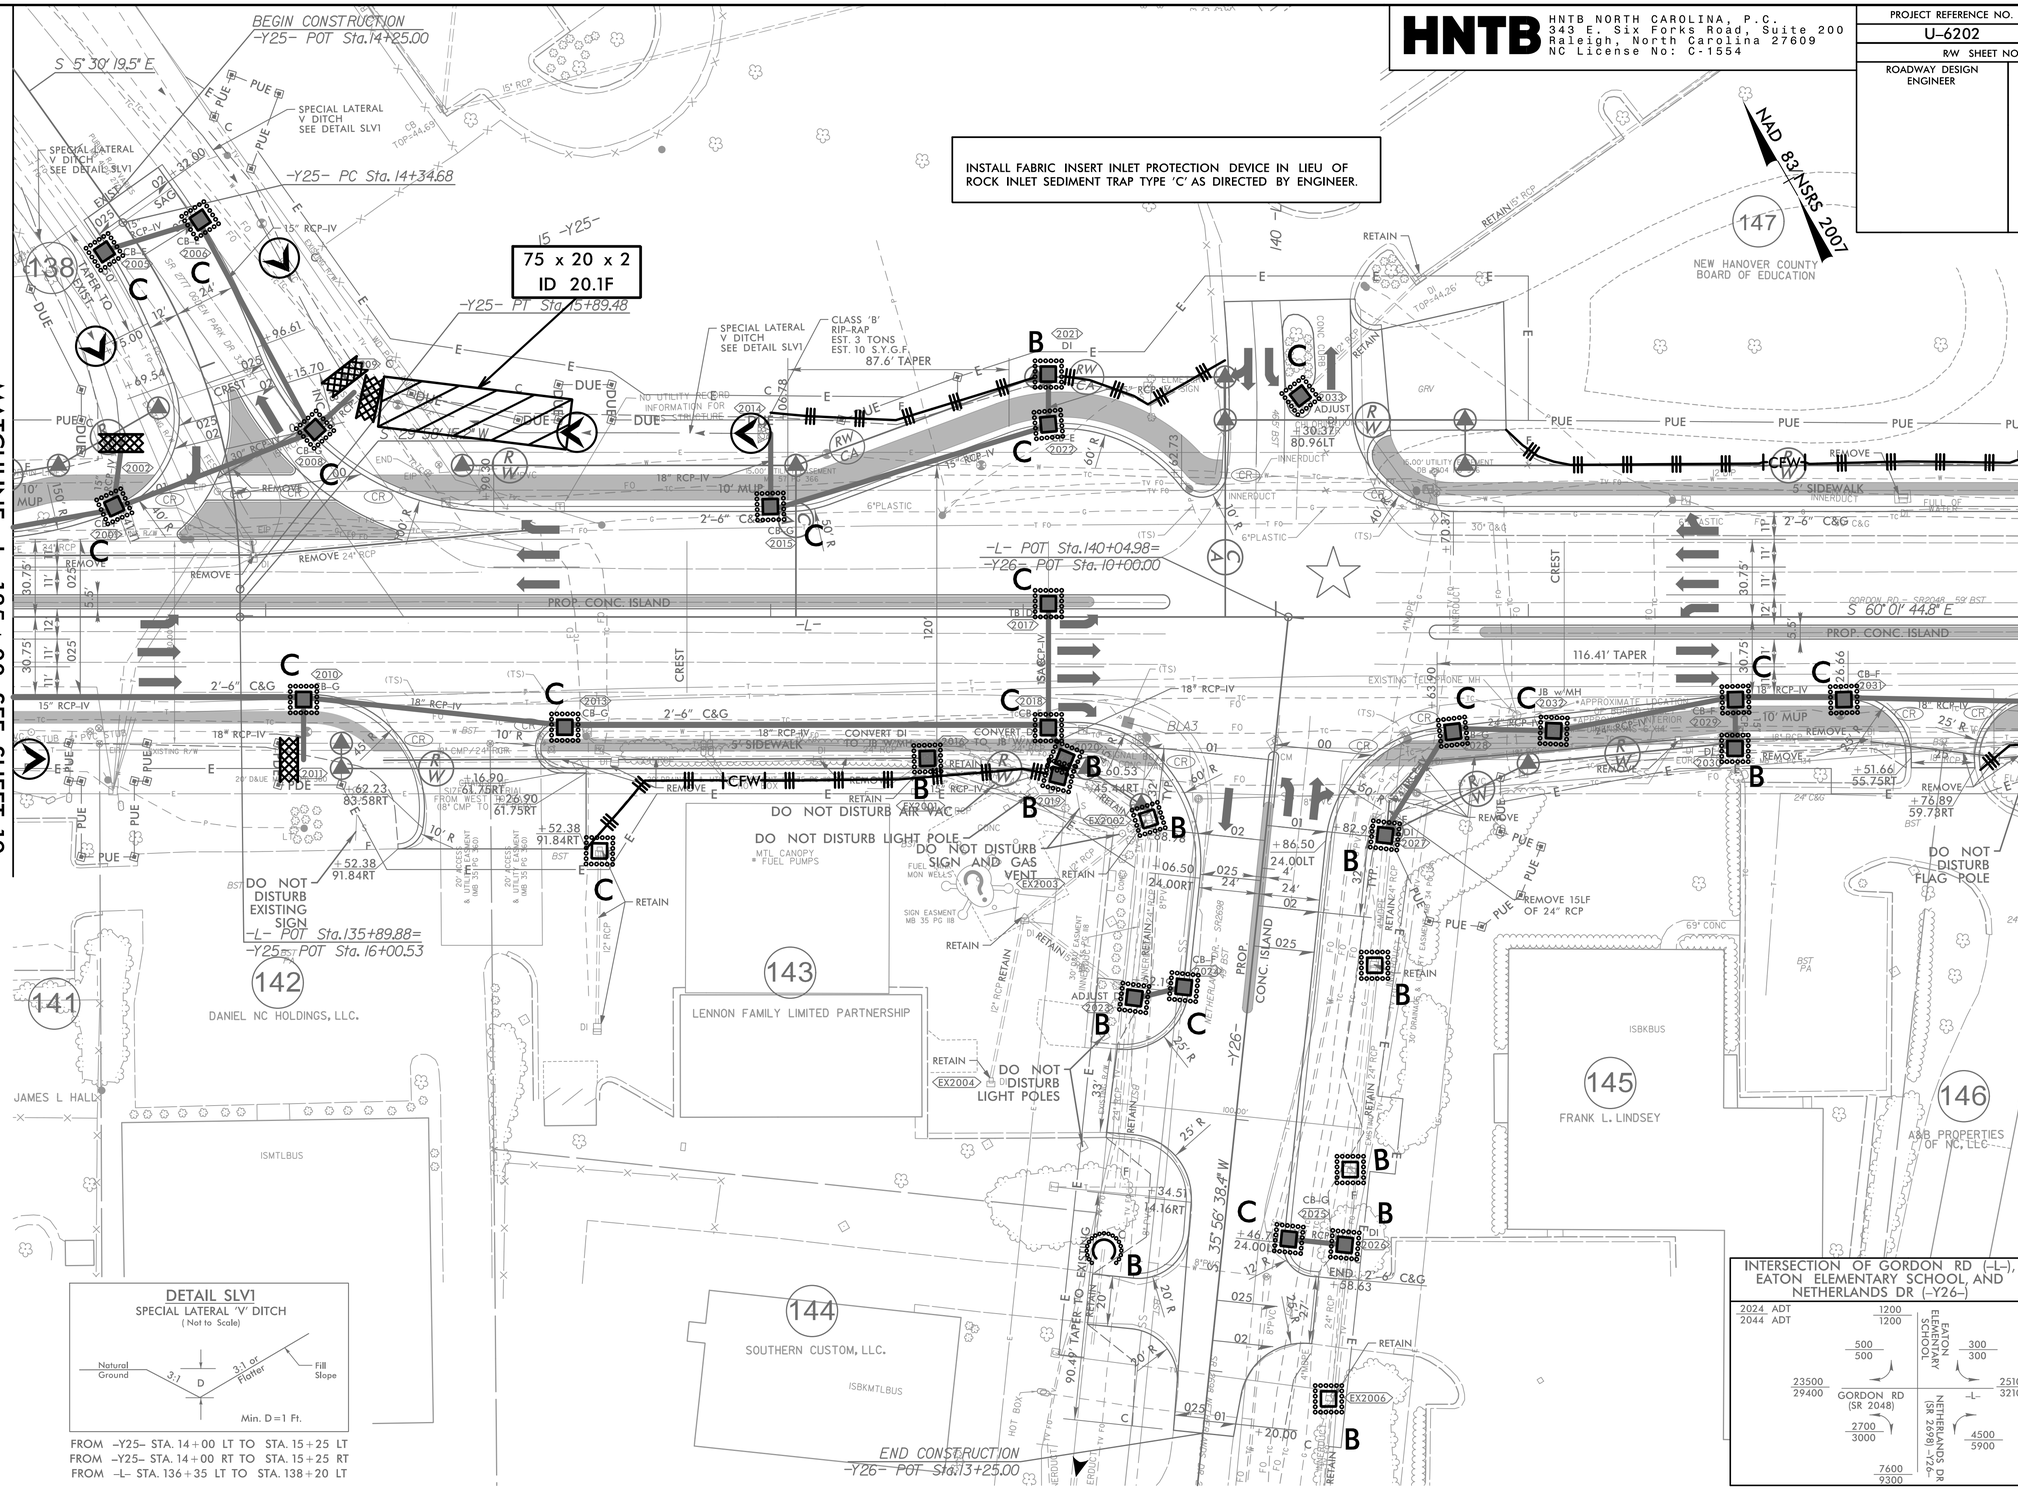

FOR -L- PROFILE, SEE SHEET 30
FOR -Y25- PROFILE, SEE SHEET 38
FOR -Y26- PROFILE, SEE SHEET 38
FOR INTERSECTION DETAIL, SEE SHEET 2B-3

☆ EXISTING SIGNAL

NOTE:
1. ALL DRIVEWAYS HAVE 10' RADII UNLESS OTHERWISE NOTED.

4/17/2024
\PSH\U6202_EC_PSH20.dgn
HNTB