PROJECT REFERENCE NO.	SHEET NO.
U-5746	EC-9/CONST. 6
R/W SHEET NO.	
ROADWAY DESIGN ENGINEER	HYDRAULICS ENGINEER

FINAL GRADE
EROSION CONTROL FOR
CONSTRUCTION SHEET 6

NOTE: UTILIZE FABRIC INSERT INLET PROTECTION DEVICE AS DIRECTED BY ENGINEER IN LIEU OF ROCK INLET SEDIMENT TRAP TYPE C TO PREVENT IMPOUNDING RUNOFF ON ROADWAYS OPEN TO THE PUBLIC.

HDR Engineering, Inc. of the Carolinas
555 Fayetteville St, Suite 900 Raleigh, N.C. 27601
N.C.B.E.L.S. License Number: F-0116

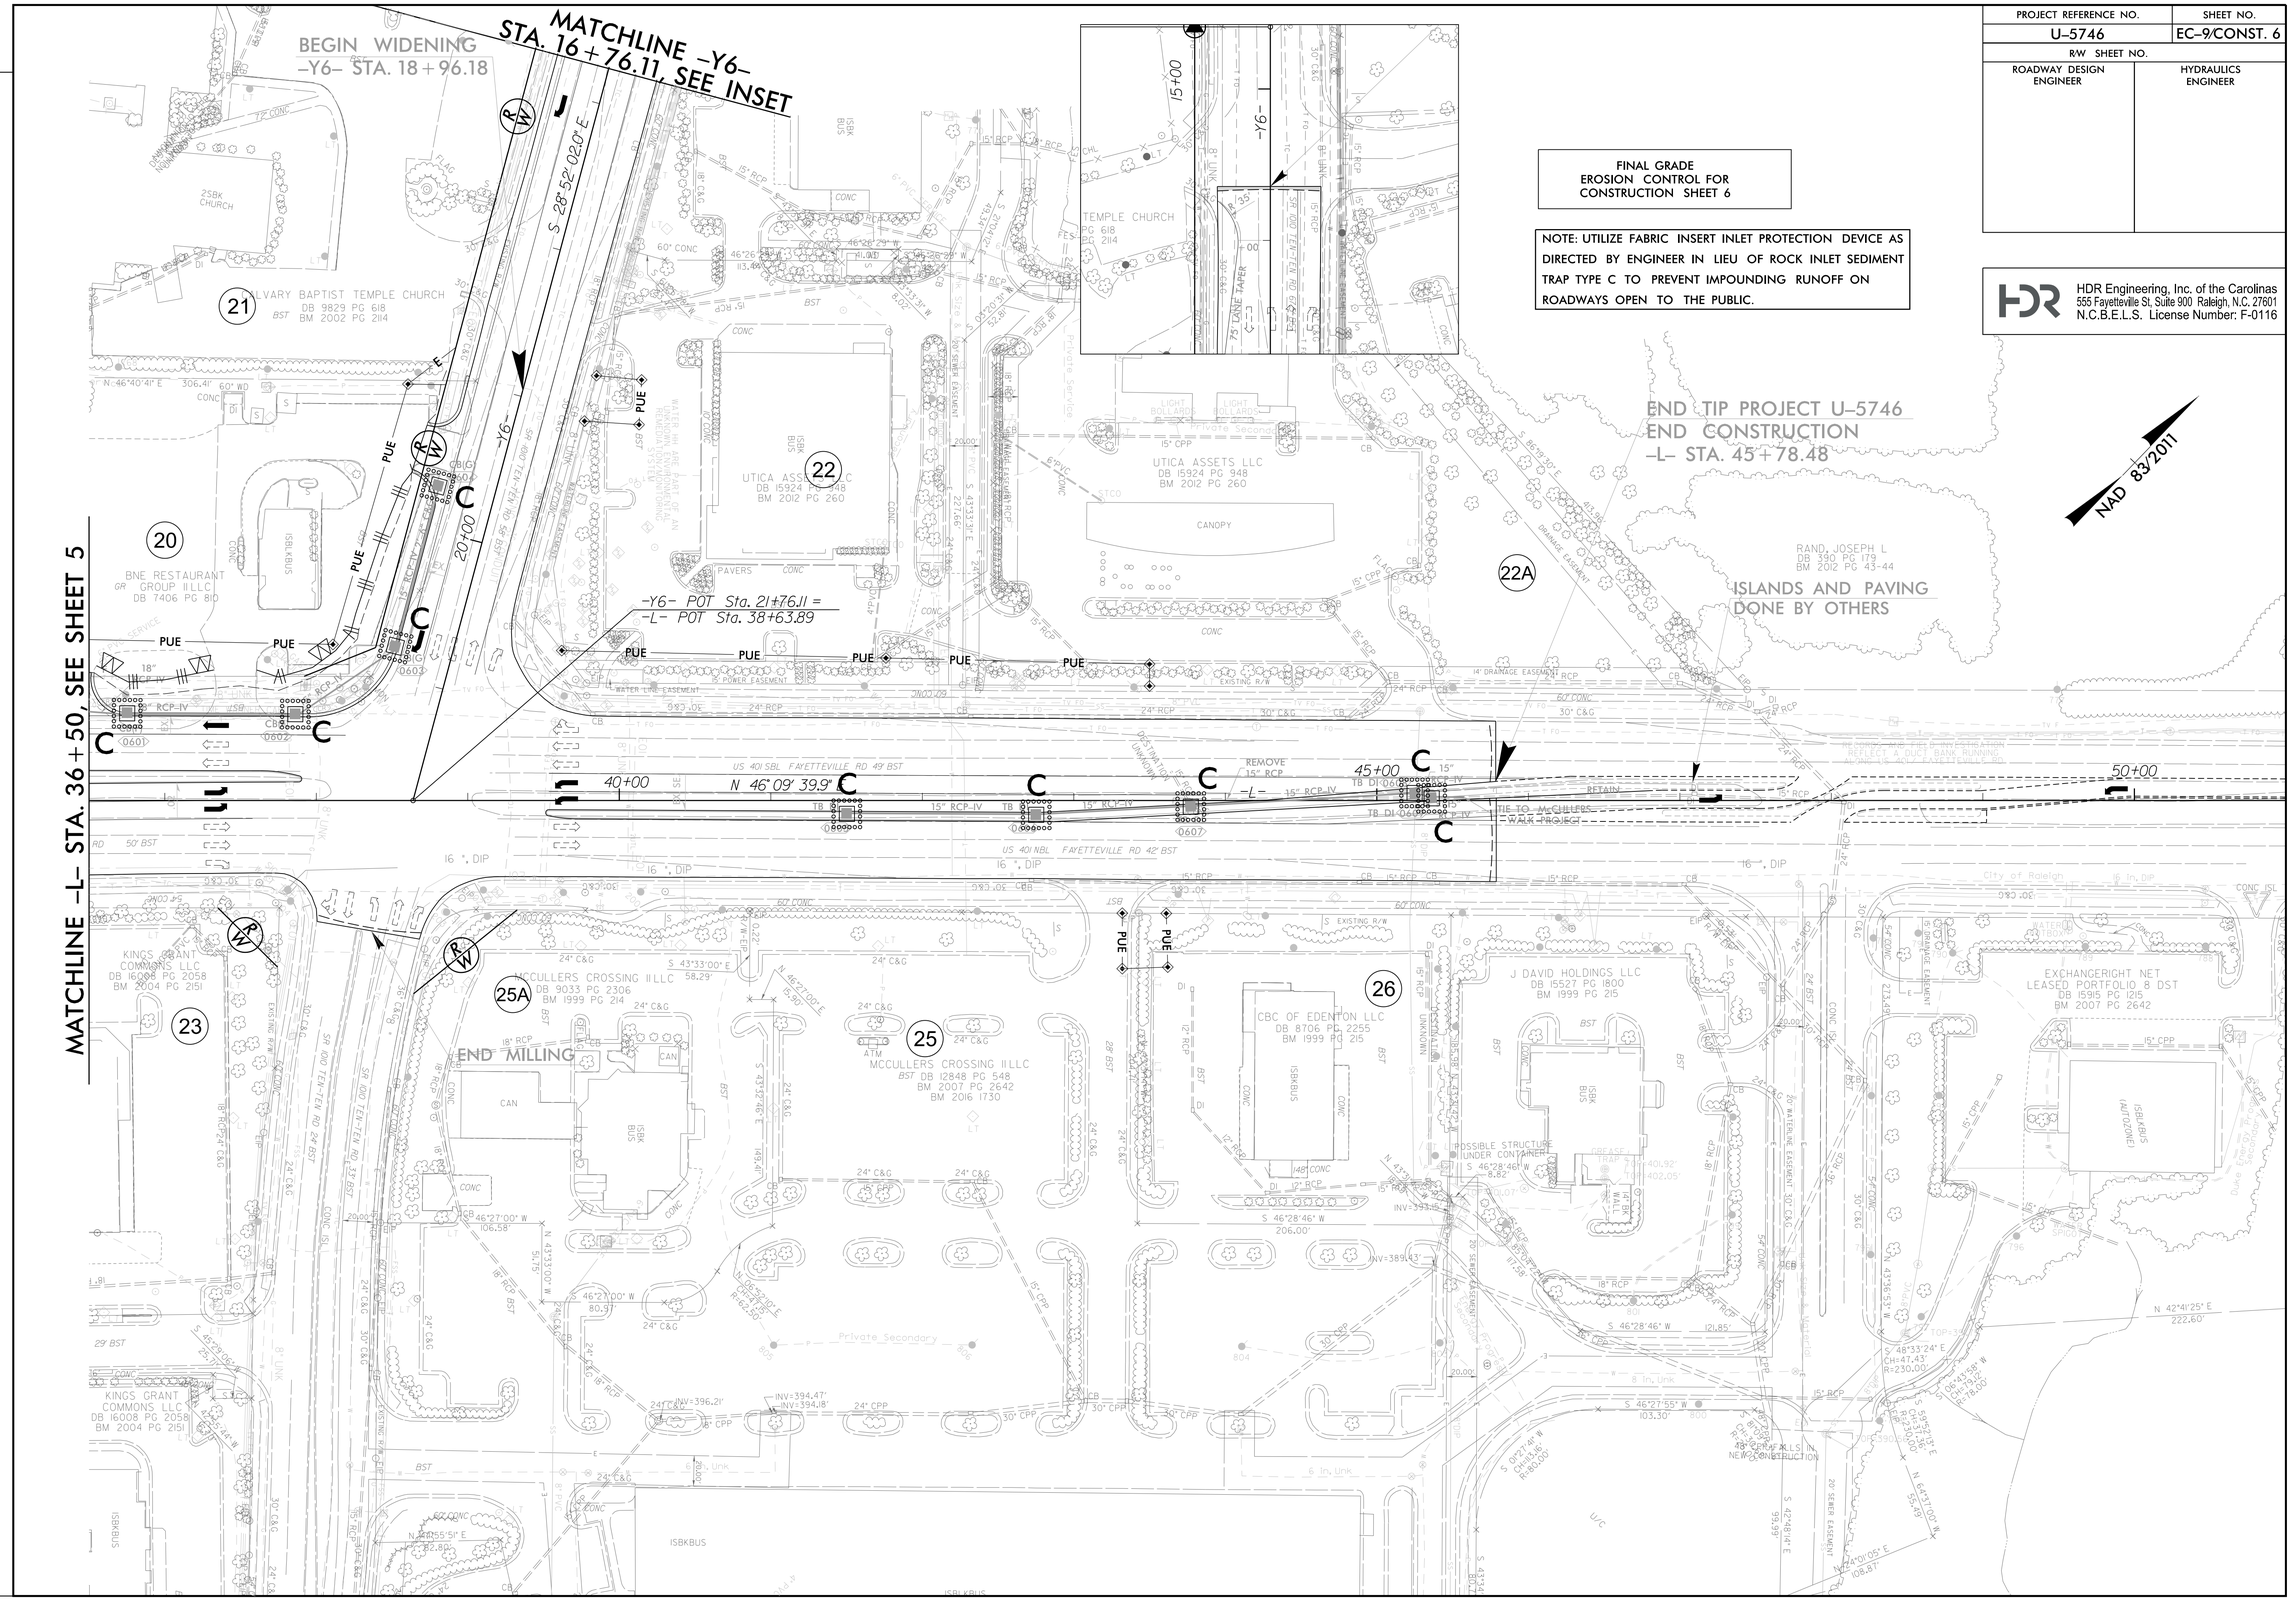

REVISIONS

PLOT DRIVER: NCDOT_pdf_color_eng_100.plt
USER: DWAGNER
FILE: \
PENTABLE: NCDOT_EC_FINAL BW.tbl
DATE: 5/21/2024
TIME: 9:11:08 AM