Project: U-5746

Contract: C204968

Project No.	Sheet No.
U-5746	Sig. 1.0

STATE OF NORTH CAROLINA
DIVISION OF HIGHWAYS

WAKE COUNTY

Vicinity Map

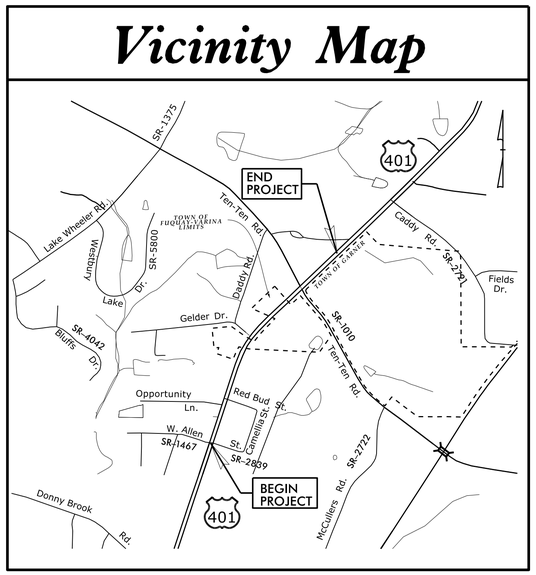

LOCATION: US 401 (FAYETTEVILLE ROAD) FROM SR 1467/ SR 2839 (ALLEN STREET) TO NORTH OF SR 1010 (TEN–TEN ROAD)

TYPE OF WORK: TRAFFIC SIGNALS

NAD 83/NA 2011

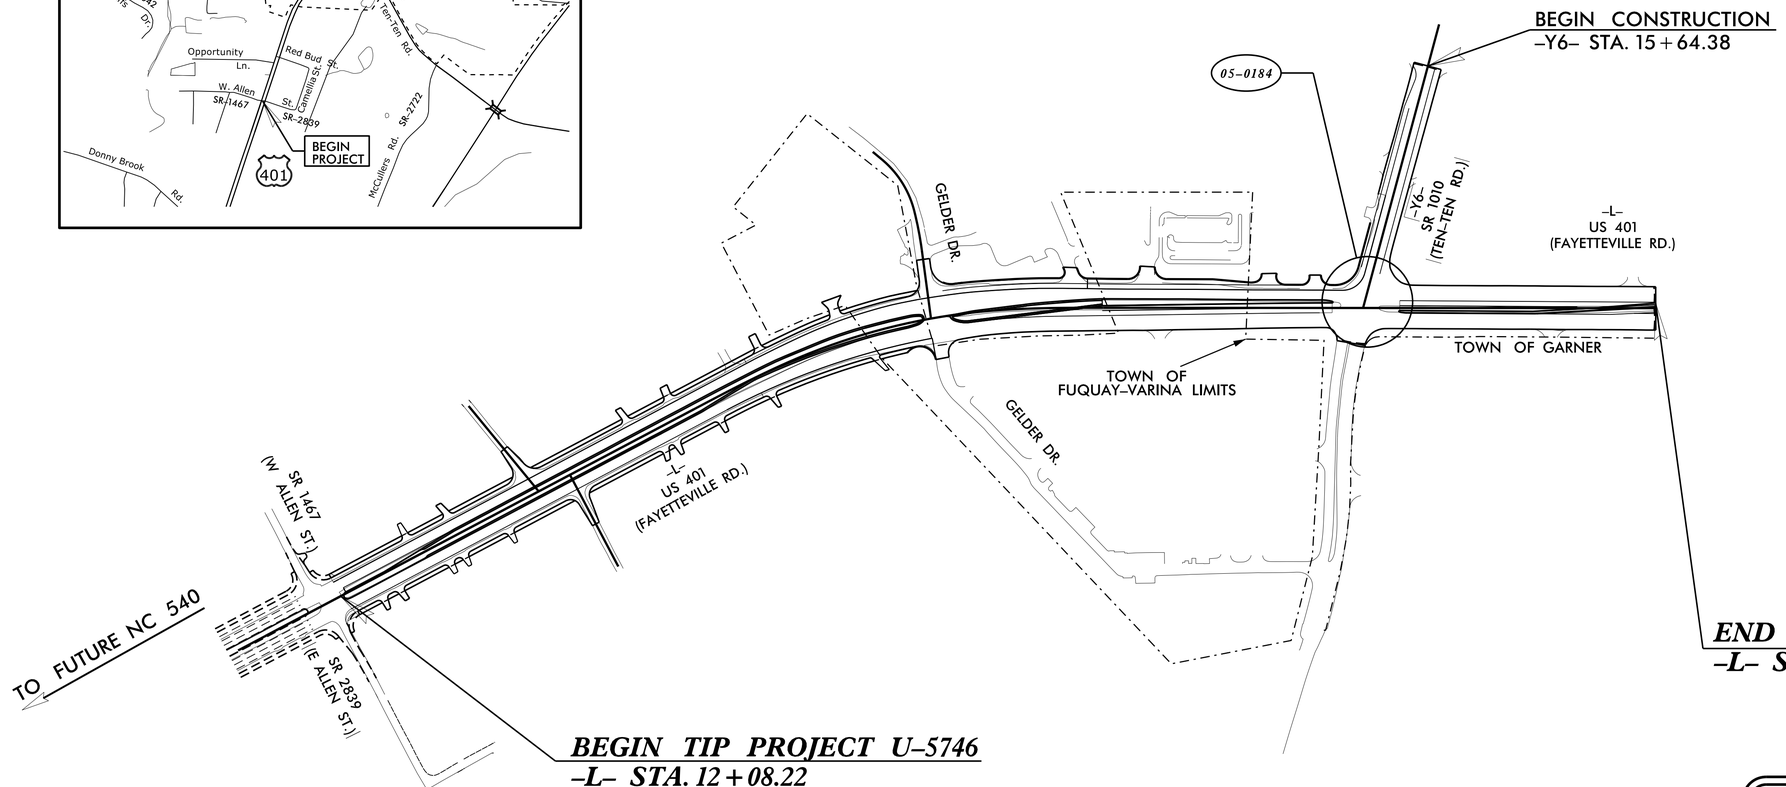

DOCUMENT NOT CONSIDERED FINAL UNLESS ALL SIGNATURES COMPLETED

Refer to "Roadway Standard Drawings NCDOT" dated January 2024 and "Standard Specifications for Roads and Structures" dated January 2024.

Index of Plans

Sheet #	Inventory #	Description
Sig. 1.0	--------	Title Sheet
Sig. 2.0–4.5	05–0184	US 401 (Fayetteville Road) at SR 1010 (Ten–Ten Road)
Sig. M1A–M9	--------	Metal Pole Standards

LEGEND

(XX–XXXX) – SIGNAL INVENTORY NUMBER

TRANSPORTATION SYSTEMS MANAGEMENT AND OPERATIONS UNIT

Contacts:

Robert J. Ziemba, PE
Central Region Signals Engineer

Ryan W. Hough, PE
Signal Equipment Project Engineer

Prepared in the Office of:
DIVISION OF HIGHWAYS
TRANSPORTATION MOBILITY & SAFETY DIVISION

Transportation Mobility and Safety Division
STATE OF NORTH CAROLINA DEPARTMENT OF TRANSPORTATION
TSMO UNIT

750 N. Greenfield Parkway, Garner, NC 27529

23 AUG 2024 17:26
S:\TTS&SUP\ITS Signals\Signal Design Section\Central Region\Div 5\U-5746\U-5746_sig_tsh.dgn