TIP NO.	SHEET NO.
W-5601EX	PMP-4

APPROVED: DocuSigned by: Steve Miller 9FBC8C15CEEB486...

DATE: 10/7/2024

SEAL

NORTH CAROLINA PROFESSIONAL SEAL 037026 ENGINEER STEVEN D. MILLER

DOCUMENT NOT CONSIDERED FINAL UNLESS ALL SIGNATURES COMPLETED

10 15 20

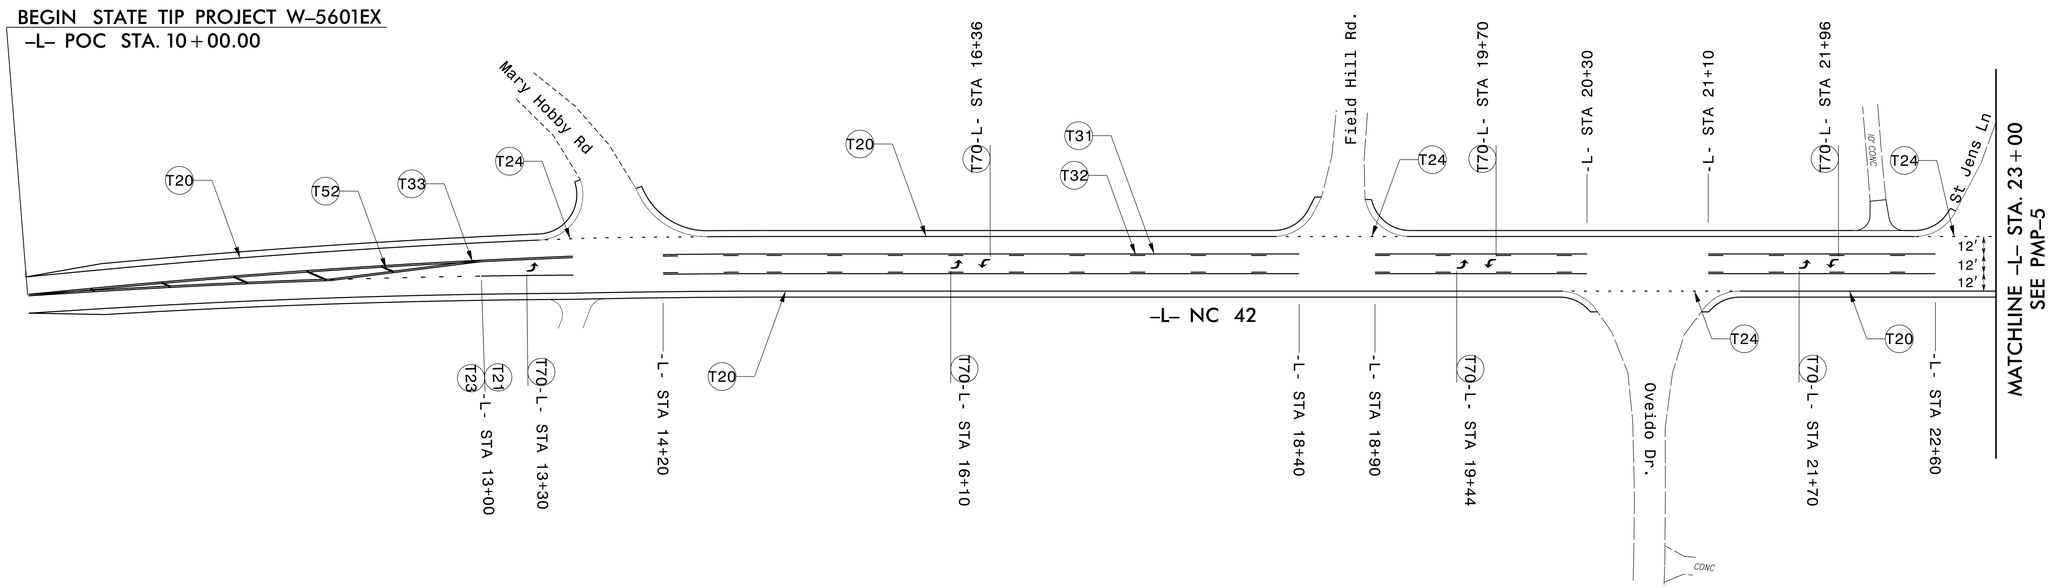

TRANSYSTEMS
1 Glenwood Avenue
Raleigh, NC 27603
Tel:919.789.9977
Fax:919.789.9591
License: F-0453

PAVEMENT MARKING DETAIL

10/7/2024
K:\2016\R16.008.00 W-5601\W-5601EX\PMP\W-5601EX_PMP-4.dgn
Rawson