Docusign Envelope ID: 43A5F4FC-7760-4EC5-B6FA-8A6578776CDD

PROJECT REFERENCE NO.	SHEET NO.
U-3422A	SCP-10

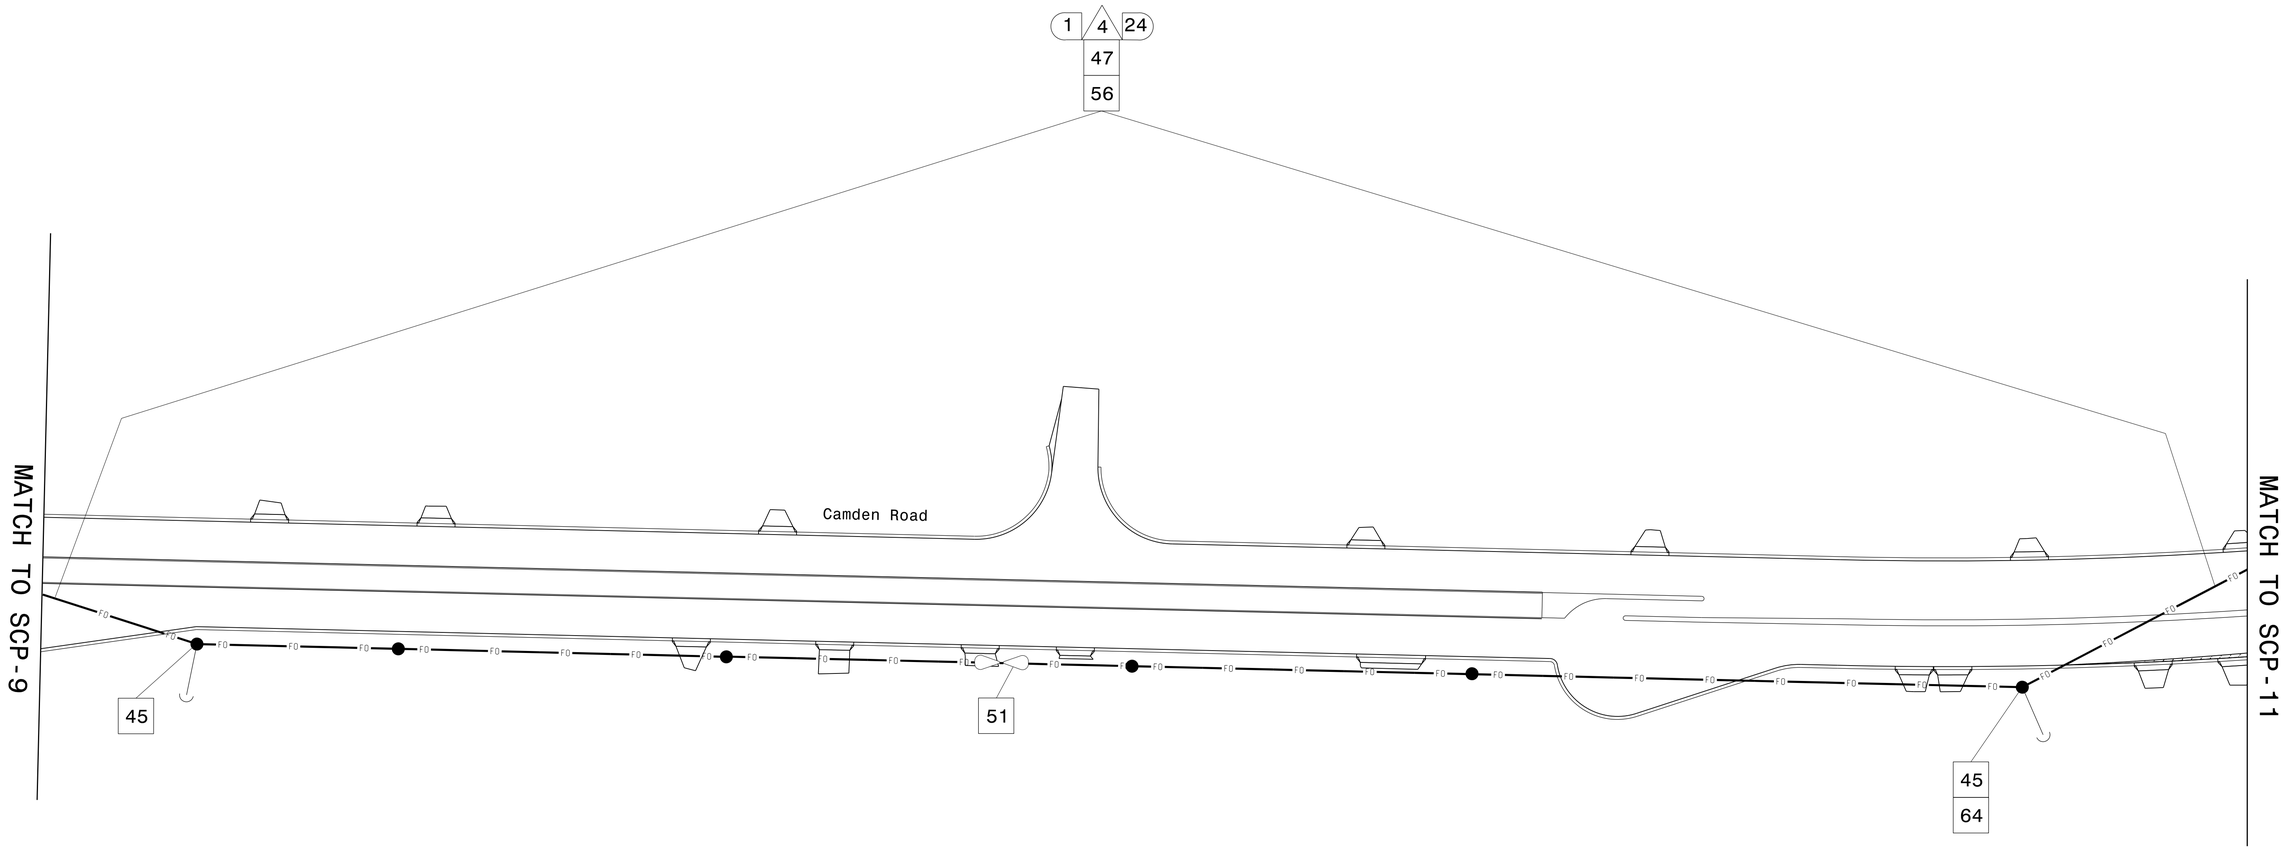

PROJECT NOTES (FIBER):

1. THE WIRELESS CLOSED LOOP SYSTEM SHALL BE MAINTAINED.
2. FIBER OPTIC CABLE EQUIPMENT AS SHOWN ON PLANS SHALL BE INSTALLED FOR FUTURE USE.
3. ALL FIBER OPTIC EQUIPMENT SHOWN SHALL BE INSTALLED, BUT NO SPLICING WILL BE PERFORMED. COIL AND CAP ALL FIBER OPTIC CABLES AT ENDS. SPLICING WILL BE DONE BY OTHERS.
4. FIBER OPTIC CABLE SHALL BE TESTED AFTER INSTALLATION TO ENSURE FUTURE COMMUNICATIONS ALONG ROUTE.
5. INSTALL 200′ OF SLACK FO CABLE AT THIS LOCATION.

FIBER INSTALLATION NOTES:

1) CONTACT ENGINEER FOR SPECIFIC ATTACHMENT HEIGHT FOR NCDOT SIGNAL COMMUNICATION CABLE.

Plans Prepared By:

DRMP

DRMP, Inc.
8210 University Executive Park Drive, Suite 220
Charlotte, NC 28262
NC License No. F-1524 (704) 332-2289
www.DRMP.com

FINAL

DOCUMENT NOT CONSIDERED FINAL UNLESS ALL SIGNATURES COMPLETED

Prepared For:

Transportation Mobility and Safety Division
STATE OF NORTH CAROLINA
DEPARTMENT OF TRANSPORTATION
Signal Communication Section

750 N. Greenfield Pkwy., Garner, NC 27529

SCALE 0 N/A N/A

Camden Road CLS
Cable Routing Plans

Division 6 Cumberland County Hope Mills

PLAN DATE:	August 2024	REVIEWED BY:	LM Moon
PREPARED BY:	JA Wendt/DJW	DRMP PROJ. NO.:	2400555

REVISIONS	INIT.	DATE

SEAL

NORTH CAROLINA PROFESSIONAL SEAL 022516 ENGINEER LISA M MOON

Lisa Moon 10/3/2024
DATE