PROJECT REFERENCE NO.	SHEET NO.
U-4015A	SCP 3

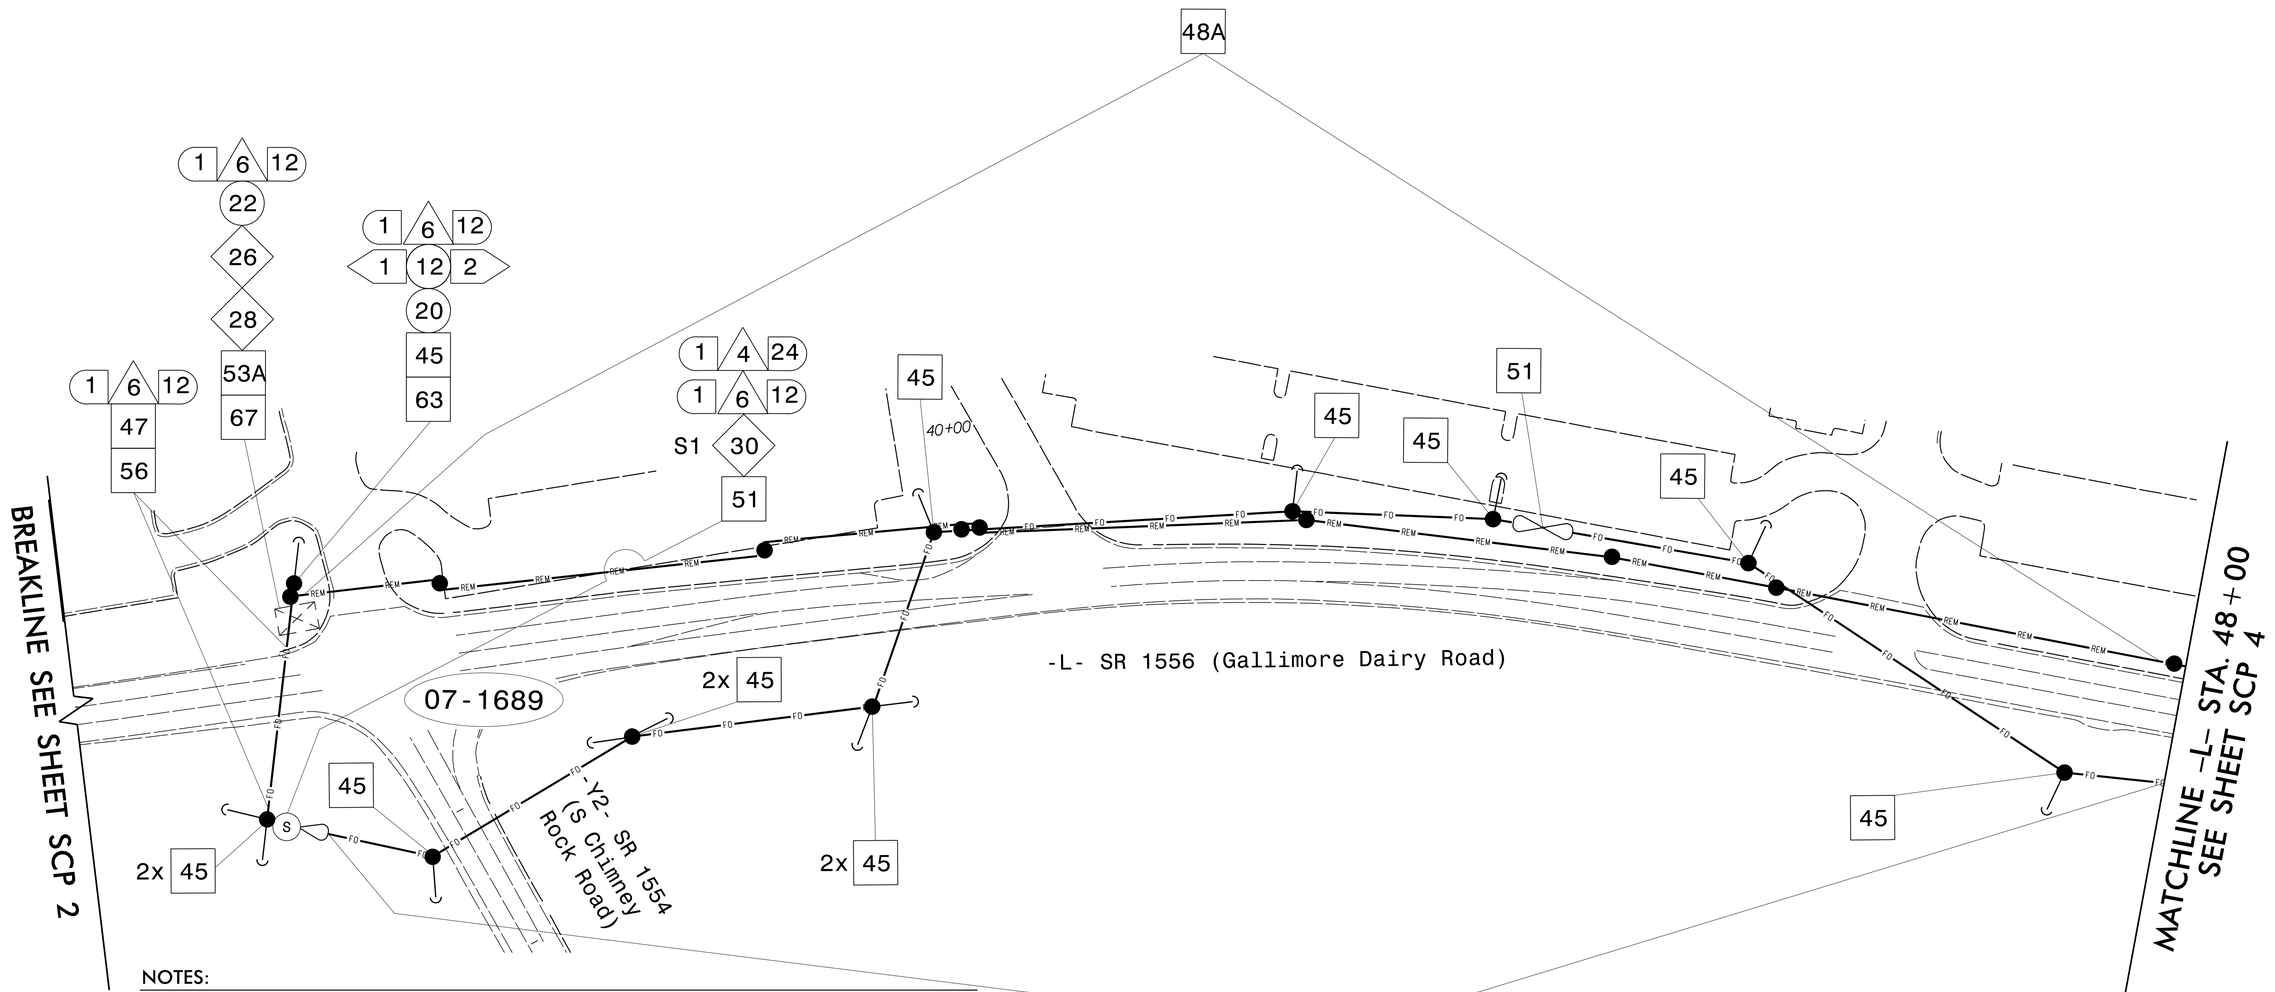

NOTES:

1. NOTIFY THE CITY OF GREENSBORO FIVE (5) DAYS PRIOR TO BEGINNING WORK ON THE SIGNAL SYSTEM TO ALLOW FOR THE CITY TO PROGRAM THE NEW FIELD ETHERNET SWITCHES WITH NECESSARY NETWORK CONFIGURATION DATA, INCLUDING BUT NOT LIMITED TO: THE PROJECT IP ADDRESS, DEFAULT GATEWAY, SUBNET MASK, AND VLAN ID INFORMATION. NOTIFY THE CITY AFTER ALL WORK IS PERFORMED TO ENSURE THAT ALL FIBER CIRCUITS ARE FUNCTIONING PROPERLY. WORK IS NOT COMPLETE UNTIL THE SIGNAL SYSTEM IS OPERATIONAL. GREENSBORO SIGNAL SYSTEM MUST BE BACK UP AND OPERATIONAL IN 24–HOURS (SEE ICT).
2. CONTRACTOR TO RECORD EXISTING SPLICE ARRANGEMENT FOR COMPARISON TO THE SUPPLIED SPLICE DETAILS. IF DISCREPANCIES EXIST, CONTACT THE CITY OF GREENSBORO ENGINEER TO DETERMINE HOW TO PROCEED WITH RESPLICING. PROVIDE AS–BUILT PLANS TO THE ENGINEER IF FINAL SPLICE ARRANGEMENT DIFFERS FROM THE SUPPLIED SPLICE DETAILS.
3. ALL CITY SIGNAL FIBER ATTACHMENT POINTS ARE 12" BELOW THE LOWEST FIBER OPTIC CABLE, FRONT SIDE OF POLE, UNLESS OTHERWISE NOTED.
4. ONCE THE NEW SIGNAL SYSTEM FIBER OPTIC CABLE NETWORK HAS BEEN INSTALLED AND TERMINATED ALONG THE ENTIRE PROJECT, CUT, DELASH, BACKPULL, AND REROUTE THE EXISTING FIBER OPTIC CABLE TO THE SPLICE ENCLOSURES AT SPLICE POINTS "S1" AND "S2" AND CUT OVER TO THE NEW FIBER OPTIC CABLE. CUTTING OVER TO THE NEW FIBER OPTIC CABLE SHALL NOT EXCEED 24 HOURS (SEE ICT) CUTTING OVER TO THE NEW FIBER OPTIC CABLE IS NOT COMPLETE UNTIL THE SIGNAL SYSTEM IS BACK UP AND OPERATIONAL AND COMMUNICATION WITH THE CENTRAL SYSTEM.

TMP PHASE I - FINAL DESIGN

DOCUMENT NOT CONSIDERED FINAL UNLESS ALL SIGNATURES COMPLETED

RK&K
P: (919) 878-9560
8601 Six Forks Road Suite 700 | Raleigh, North Carolina 27615-2965
NC License No. F-0112
Engineers | Construction Managers | Planners | Scientists
www.rkk.com
Responsive People | Creative Solutions

Prepared for the Offices of:
750 N. Greenfield Pkwy., Garner, NC 27529

Signal System-City of Greensboro
Signal Communications Plans

Division 07 Guilford County Greensboro

PLAN DATE:	August 2024	REVIEWED BY:	D.T. Sears
PREPARED BY:	A.C. Norman	REVIEWED BY:	

REVISIONS	INIT.	DATE

SEAL
NORTH CAROLINA PROFESSIONAL SEAL 056142 ENGINEER PORTER JONES

DocuSigned by:
Porter Jones
D5E1F3A05E4B...
SIGNATURE 8/22/2024 DATE

CADD Filename: