South	
PROJECT REFERENCE NO.	SHEET NO.
2025CPT.05.08.20921.1,ETC.	2

Map 12: SR 3835 (Shield Cir.)
From SR 2724 (Banks Rd) to SR 2724 (Banks Rd)

Map 13: SR 3724 (Bare Creek Ln)
From SR 2849 (Alderman Cir) to Cul-de-Sac

Map 14: SR 3864 (Highgate Rd)
From SR 2849 (Alderman Cir) to Cul-de-Sac

Map 15: SR 3865 (Dolphin Pl)
From: SR 3864 (Highgate Rd) to Cul-de-Sac

Map 16: SR 2885 (Chelsea Dr)
From SR 2724 (Banks Rd) to
SR 3864 (Highgate Rd)

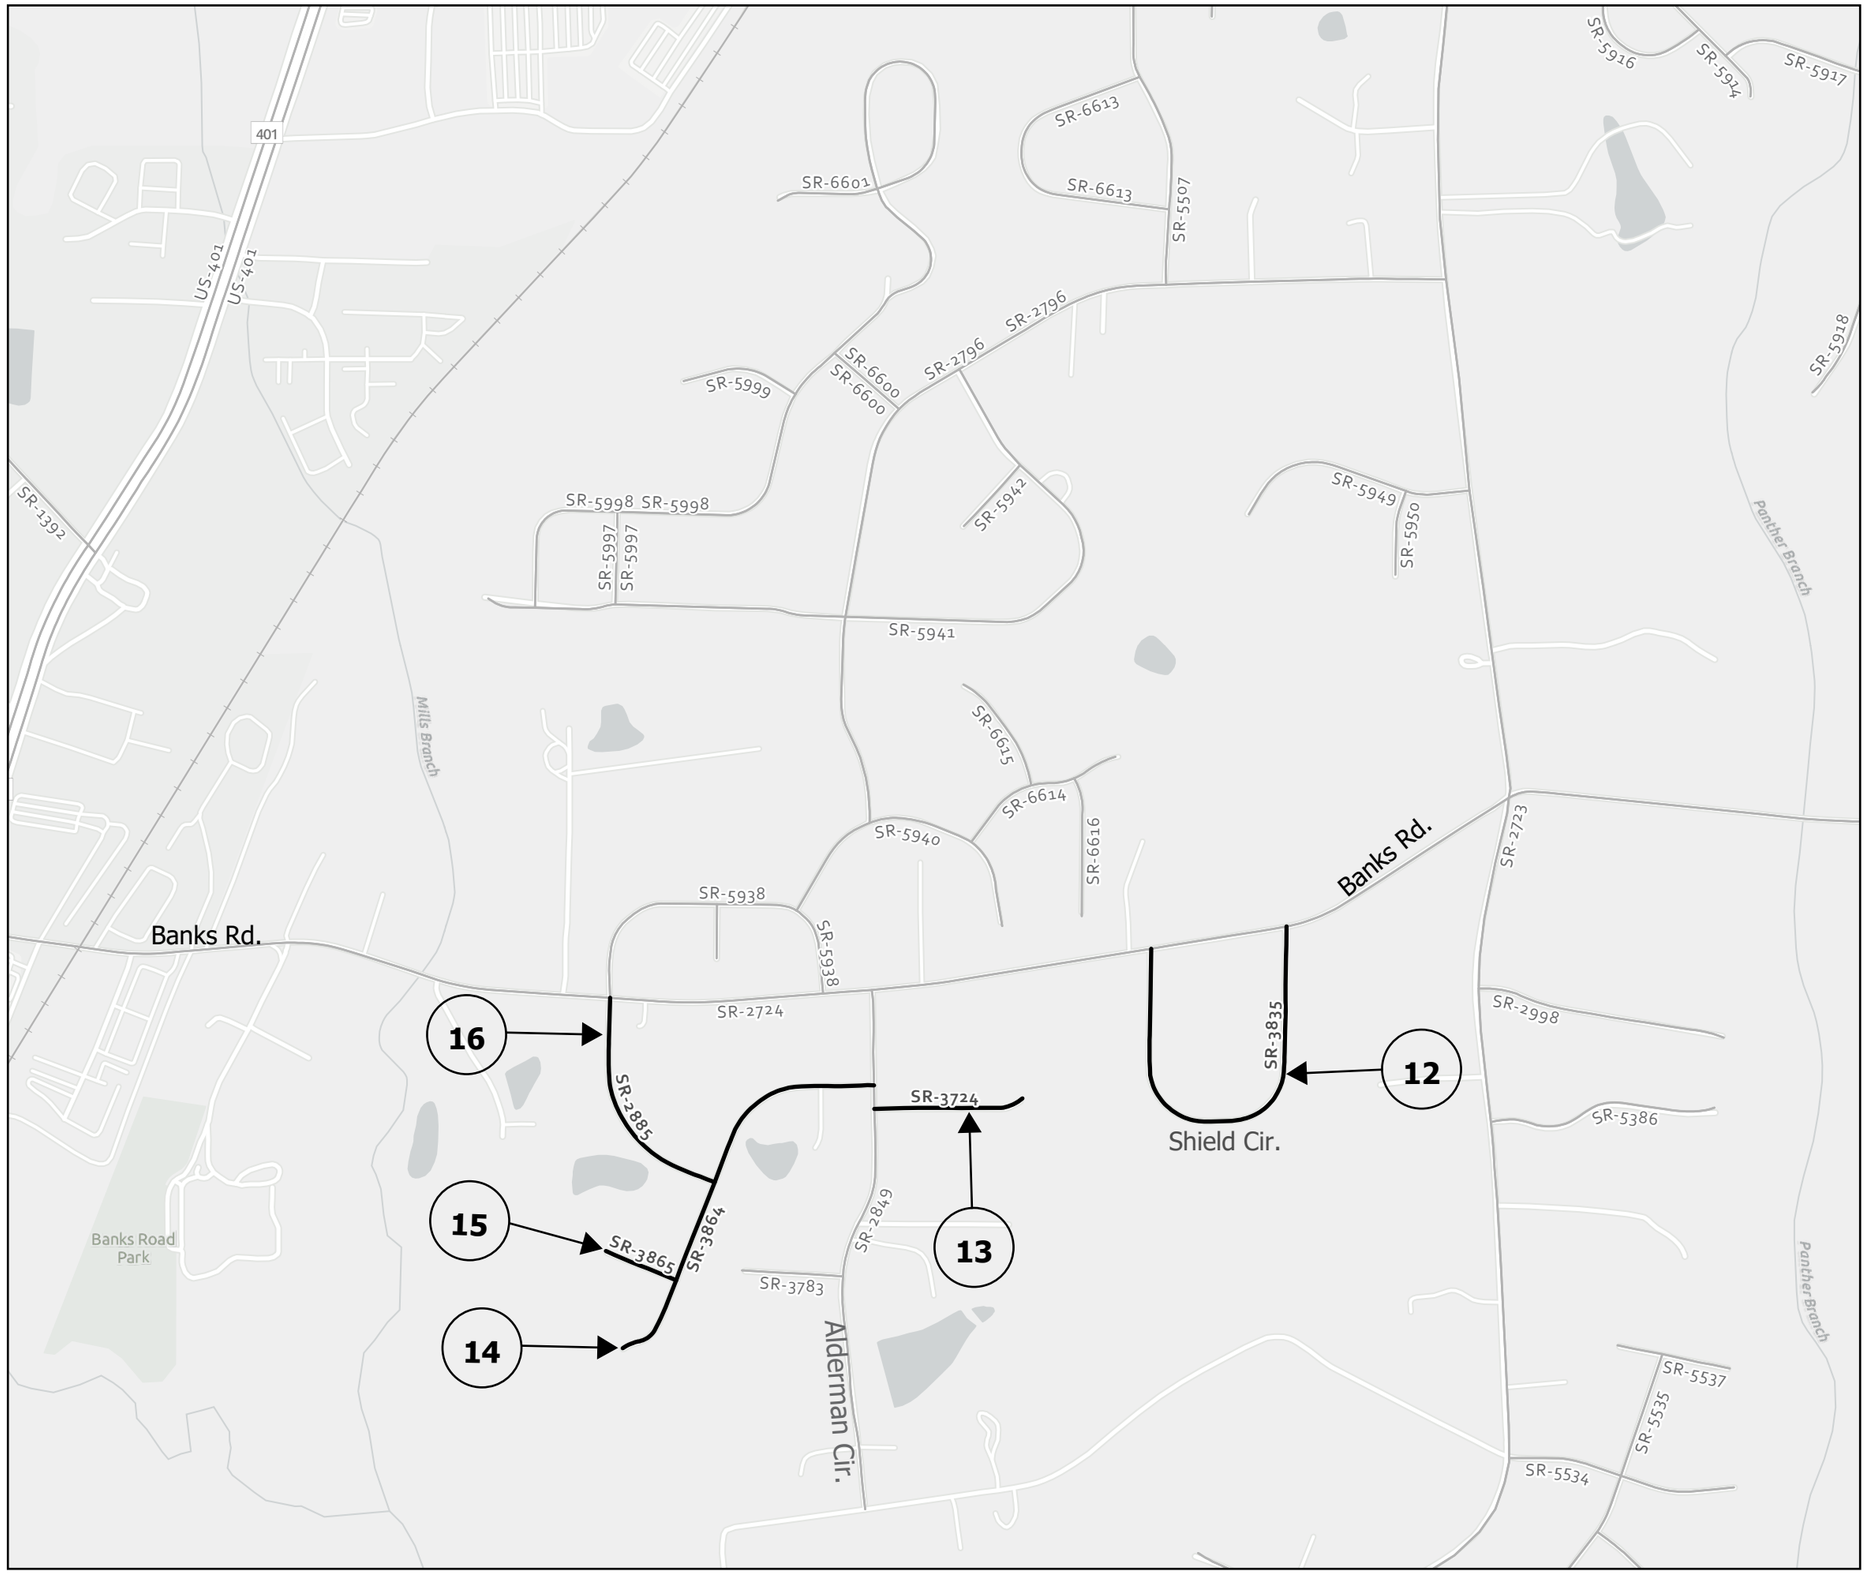

N

0 0.1 0.2 0.4 Miles