South	
PROJECT REFERENCE NO.	SHEET NO.
2025CPT.05.08.20921.1,ETC.	6
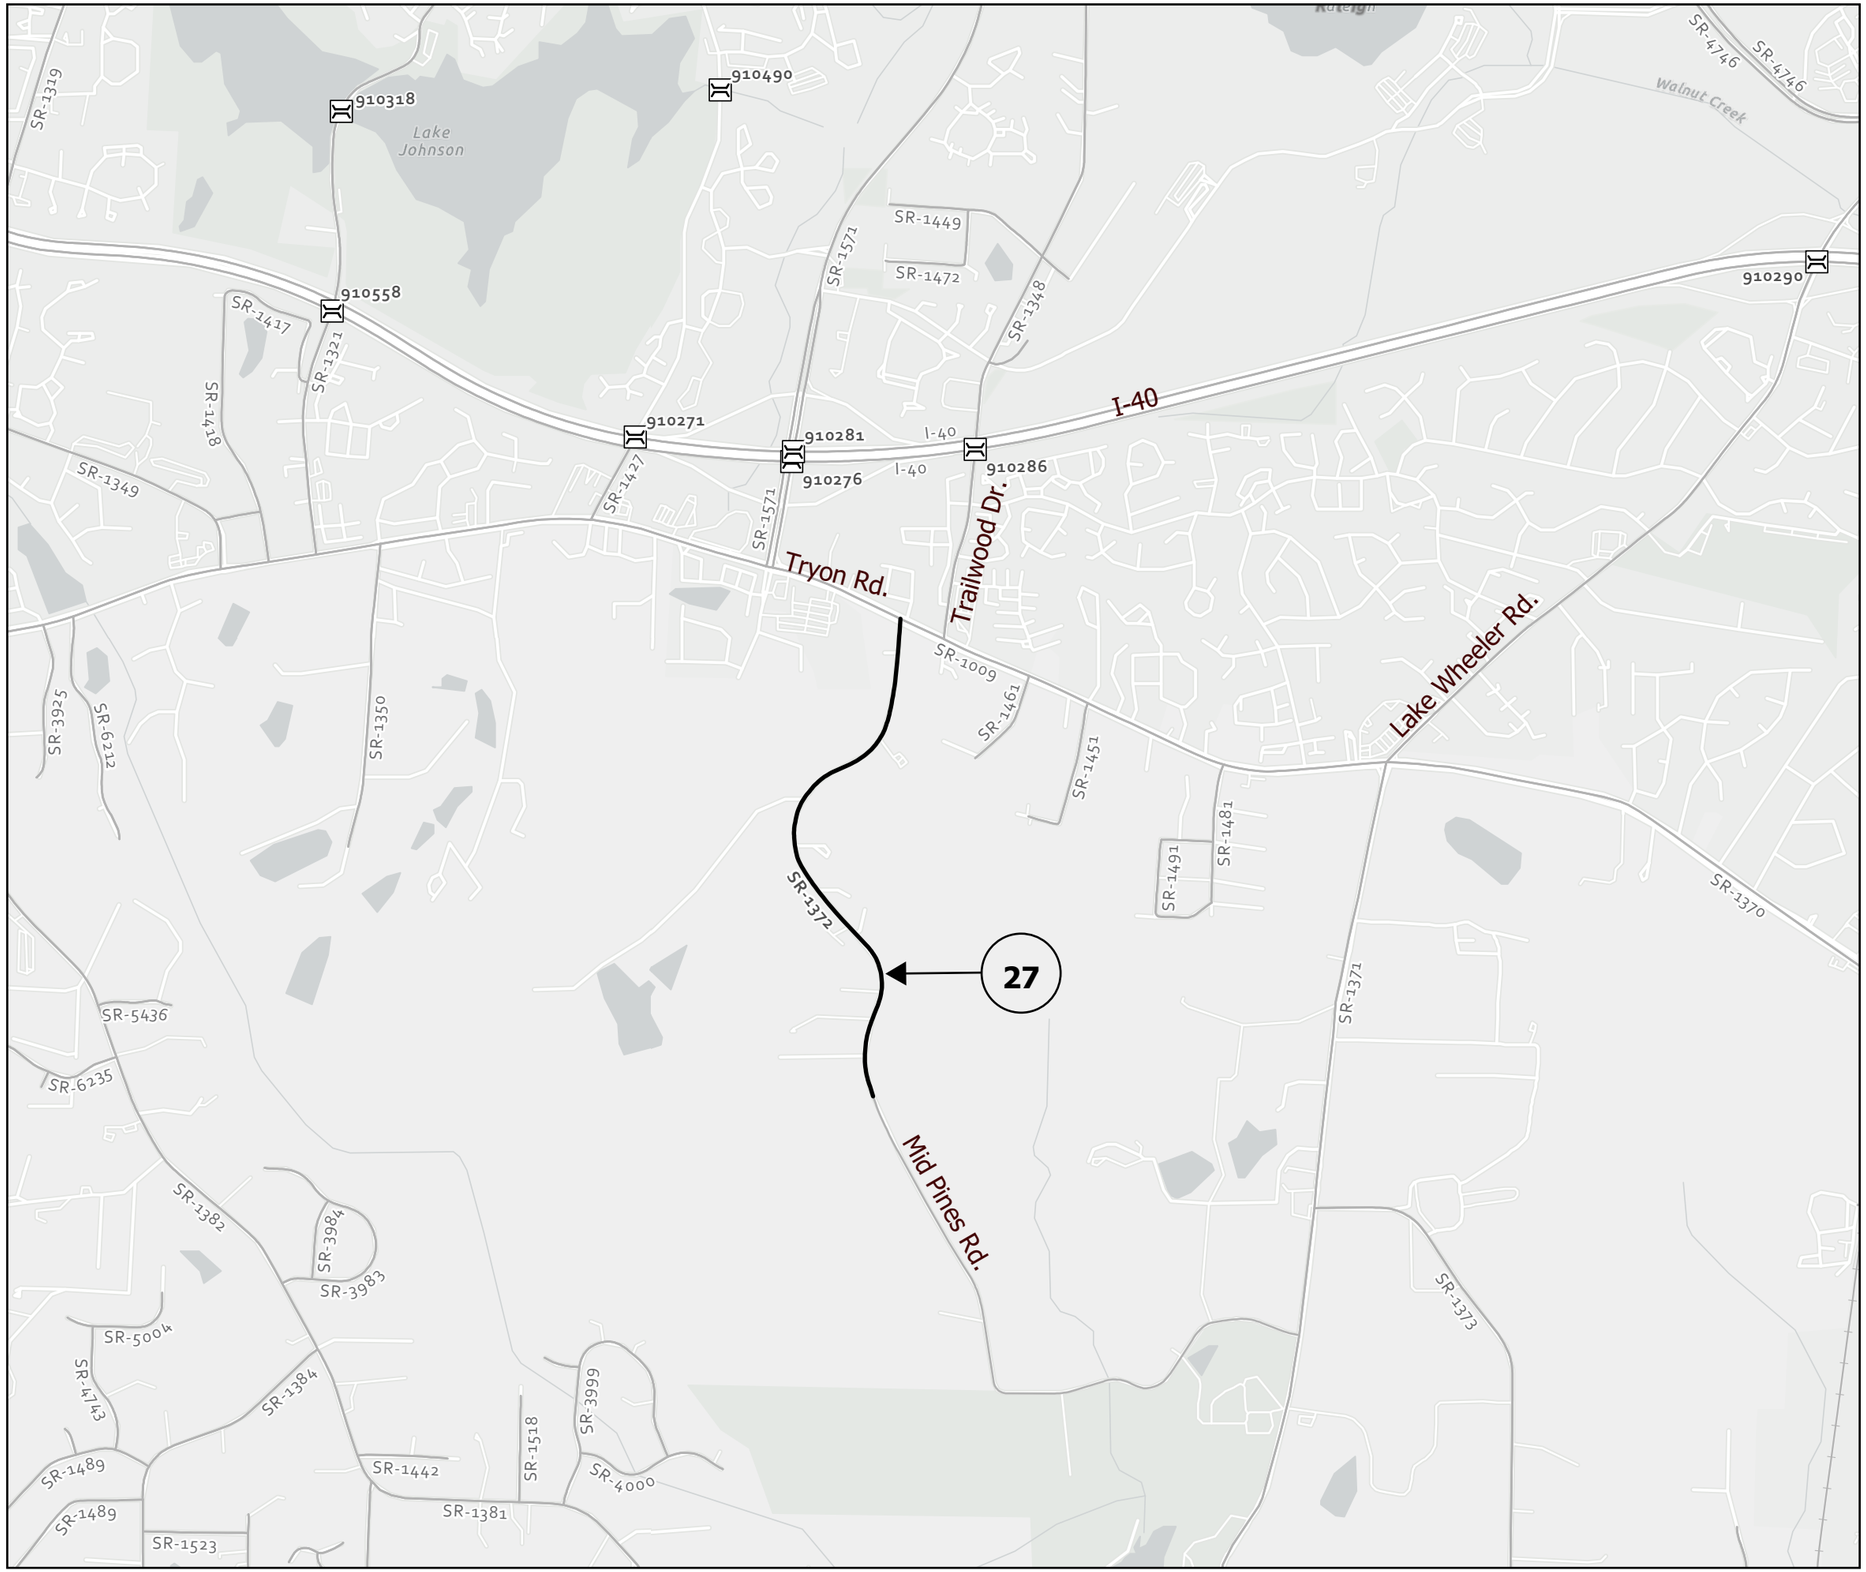
Map 27: SR 1372 (Mid Pines Rd)
From Begin Pavement to SR 1009 (Tryon Rd)