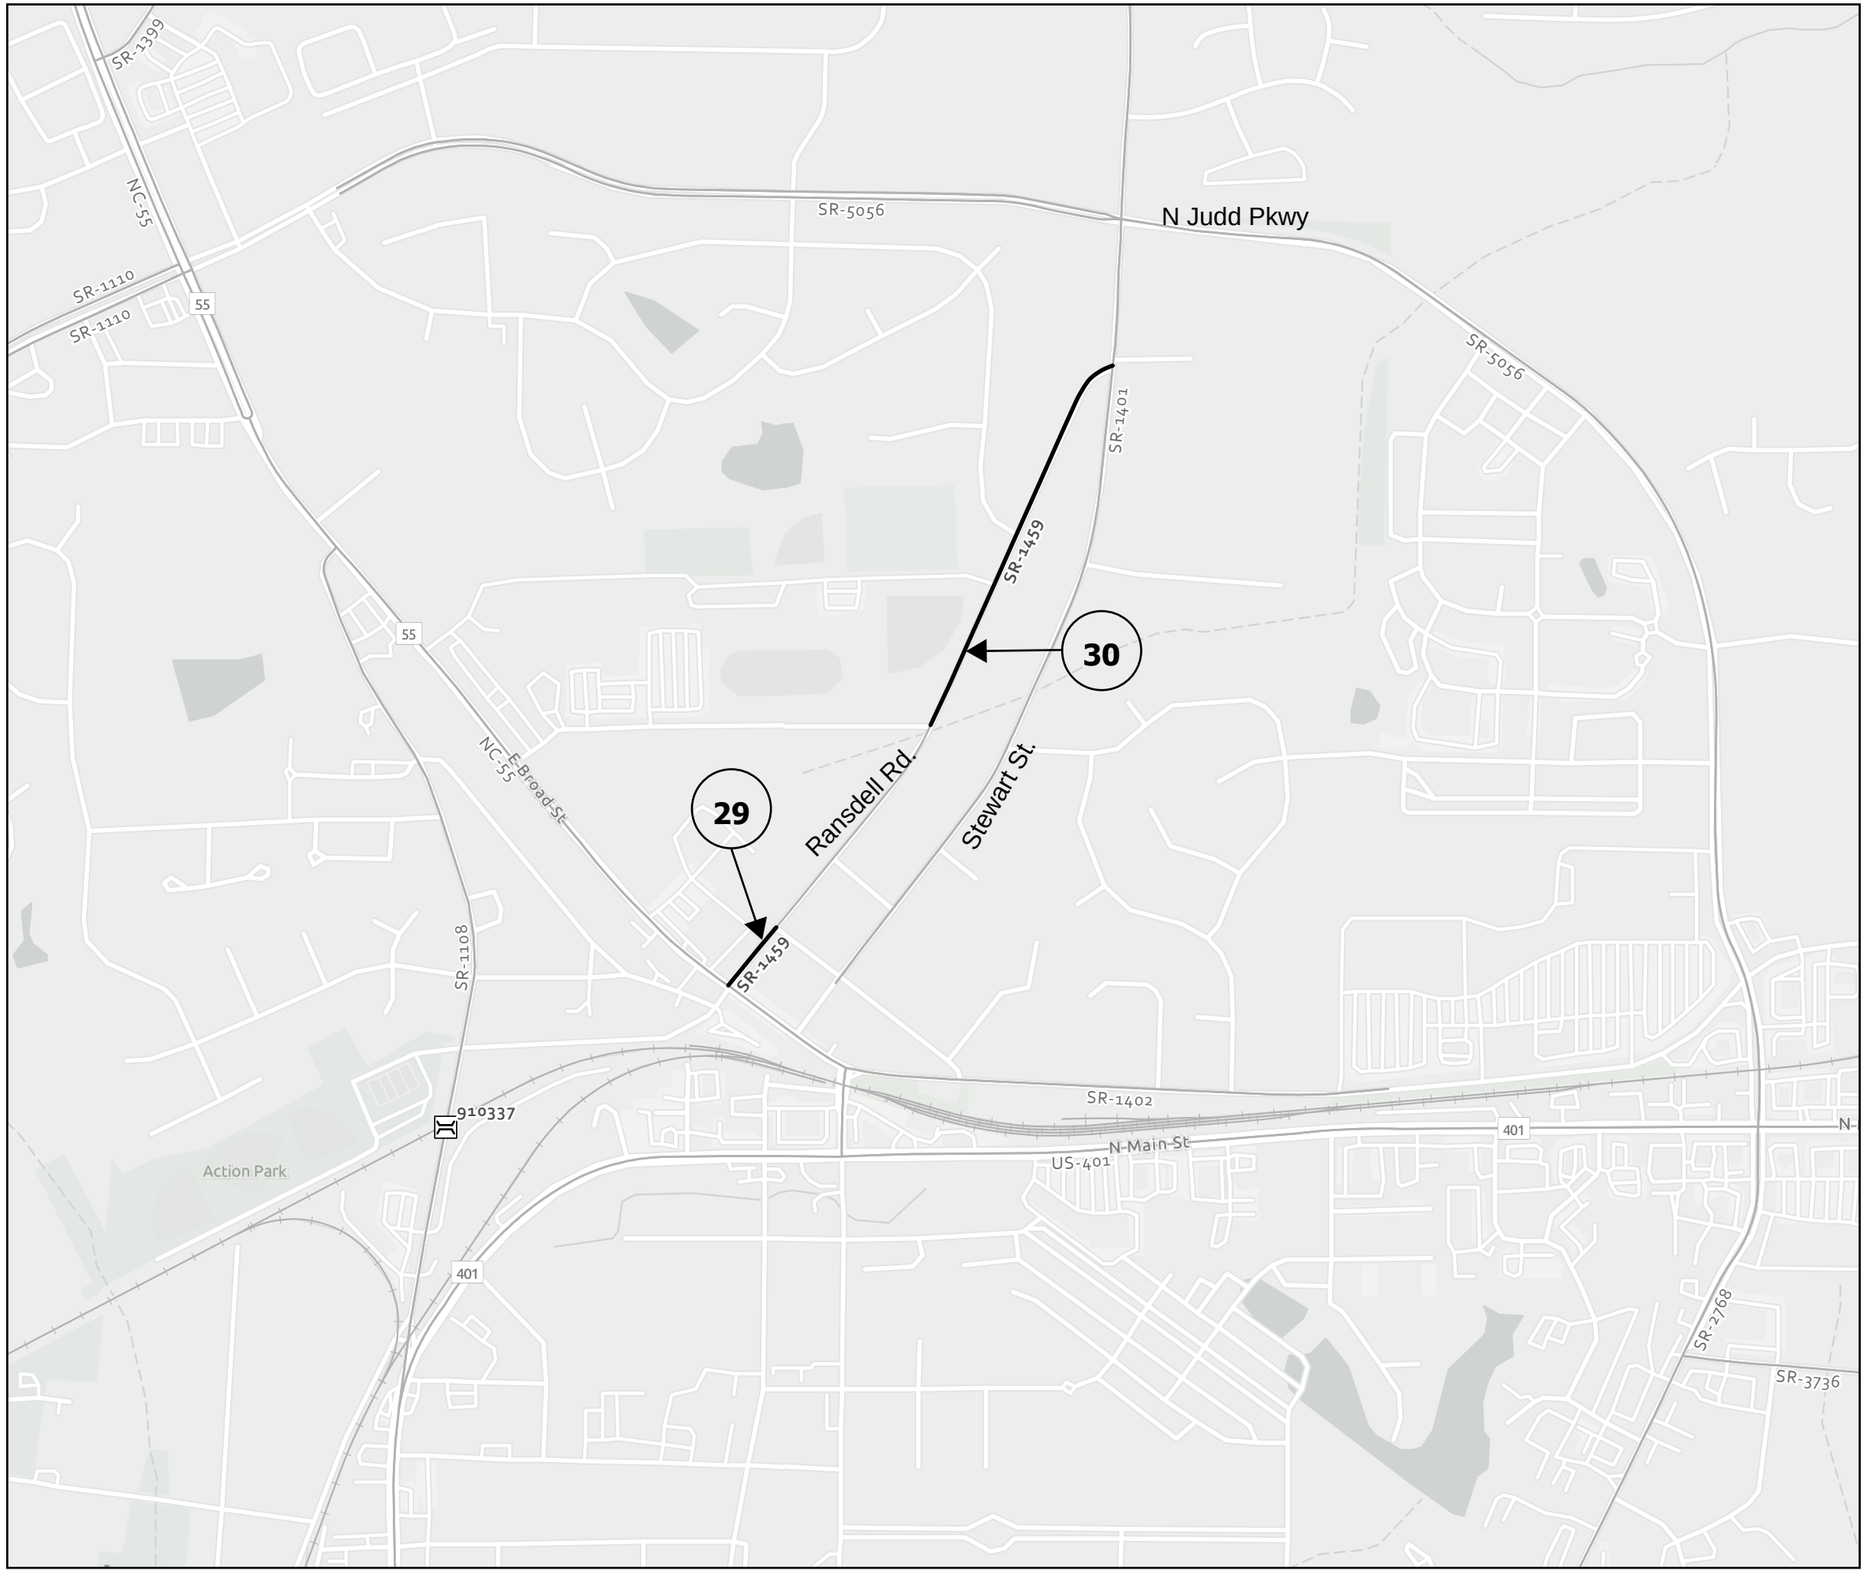

South	
PROJECT REFERENCE NO.	SHEET NO.
2025CPT.05.08.20921.1,ETC.	8

Map 29: SR 1459 (Ransdell Rd)
From NC 55 to North St

Map 30: SR 1459 (Ransdell Rd)
From Bengal Blvd to SR 1401 (Stewart St)

N

0 0.1 0.2 0.4 Miles